






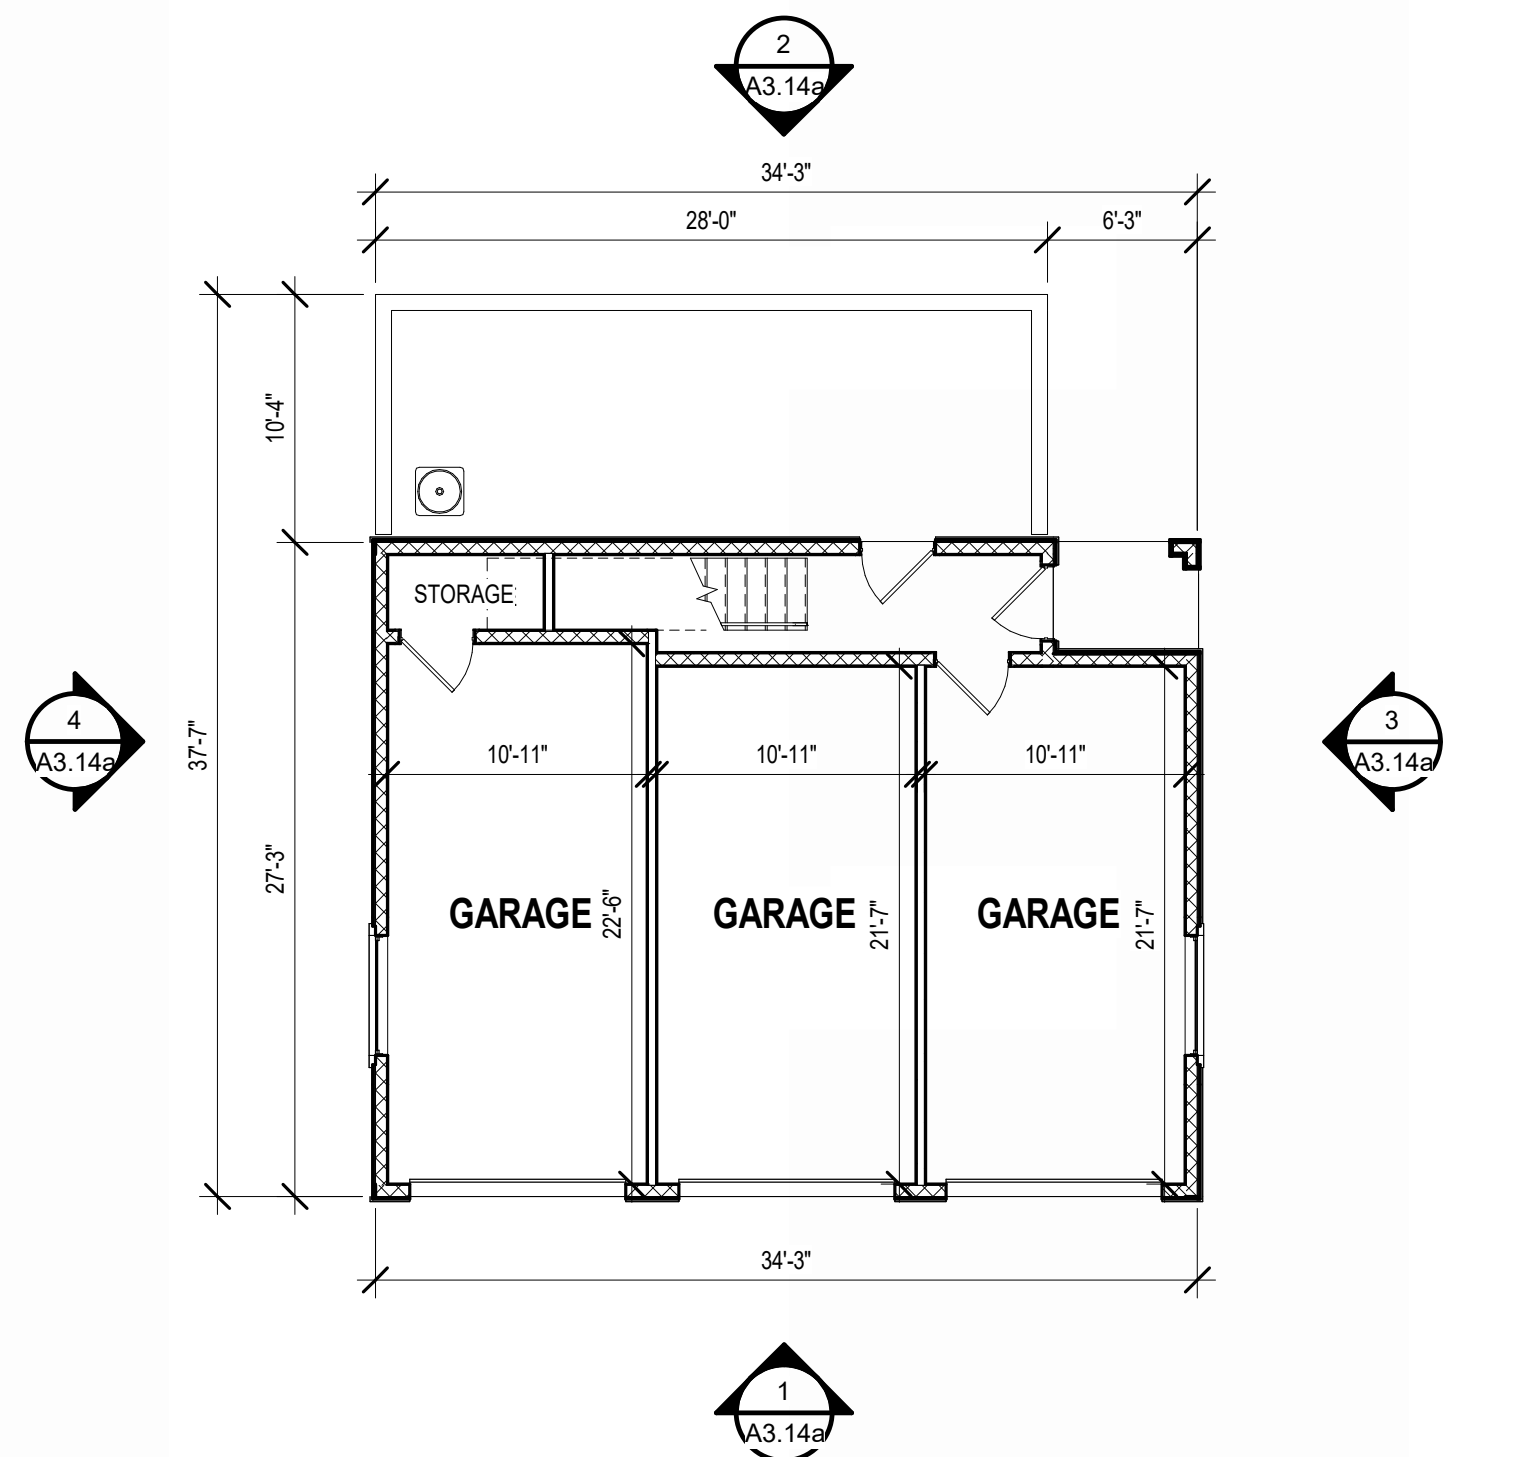


5 FLOOR PLAN - LEVEL L1

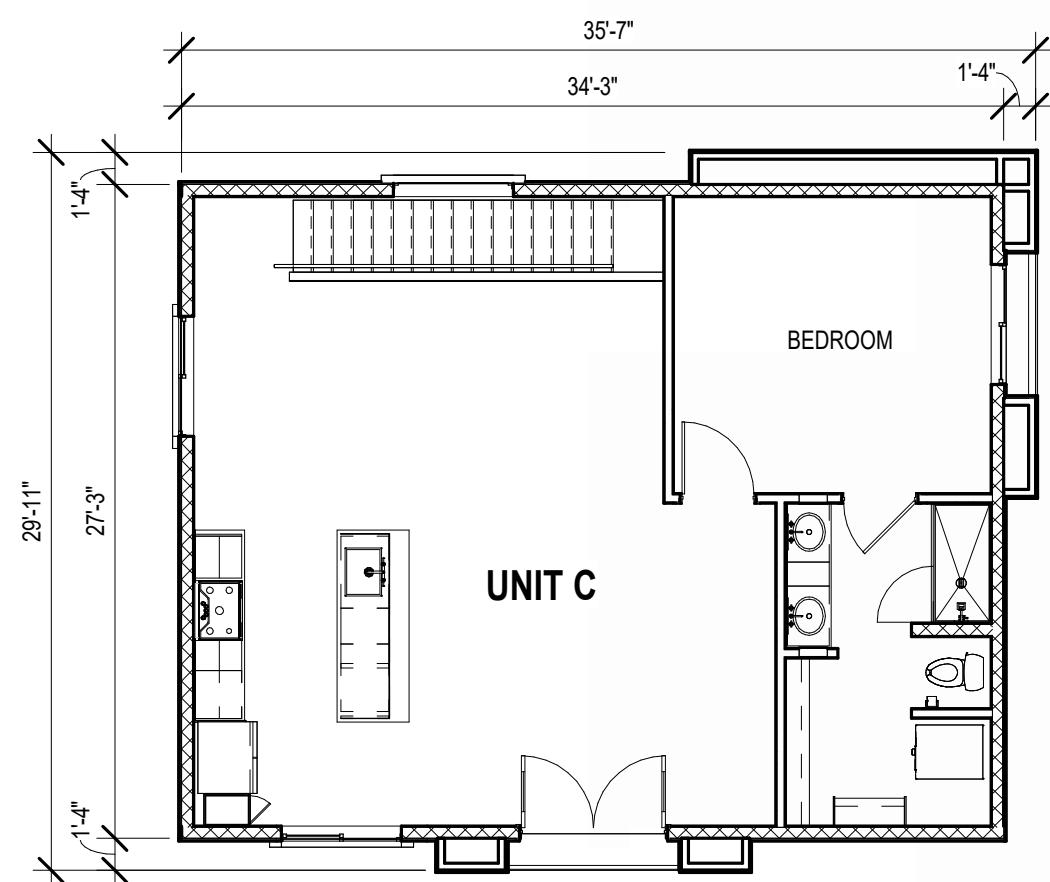


6 FLOOR PLAN - LEVEL L2

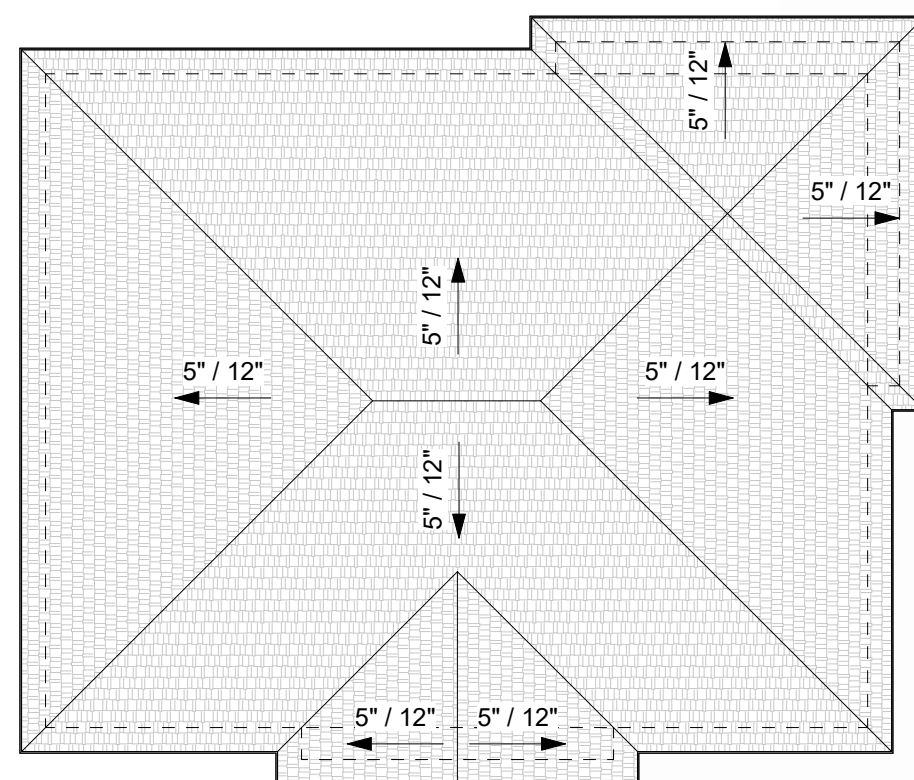


7 ROOF PLAN

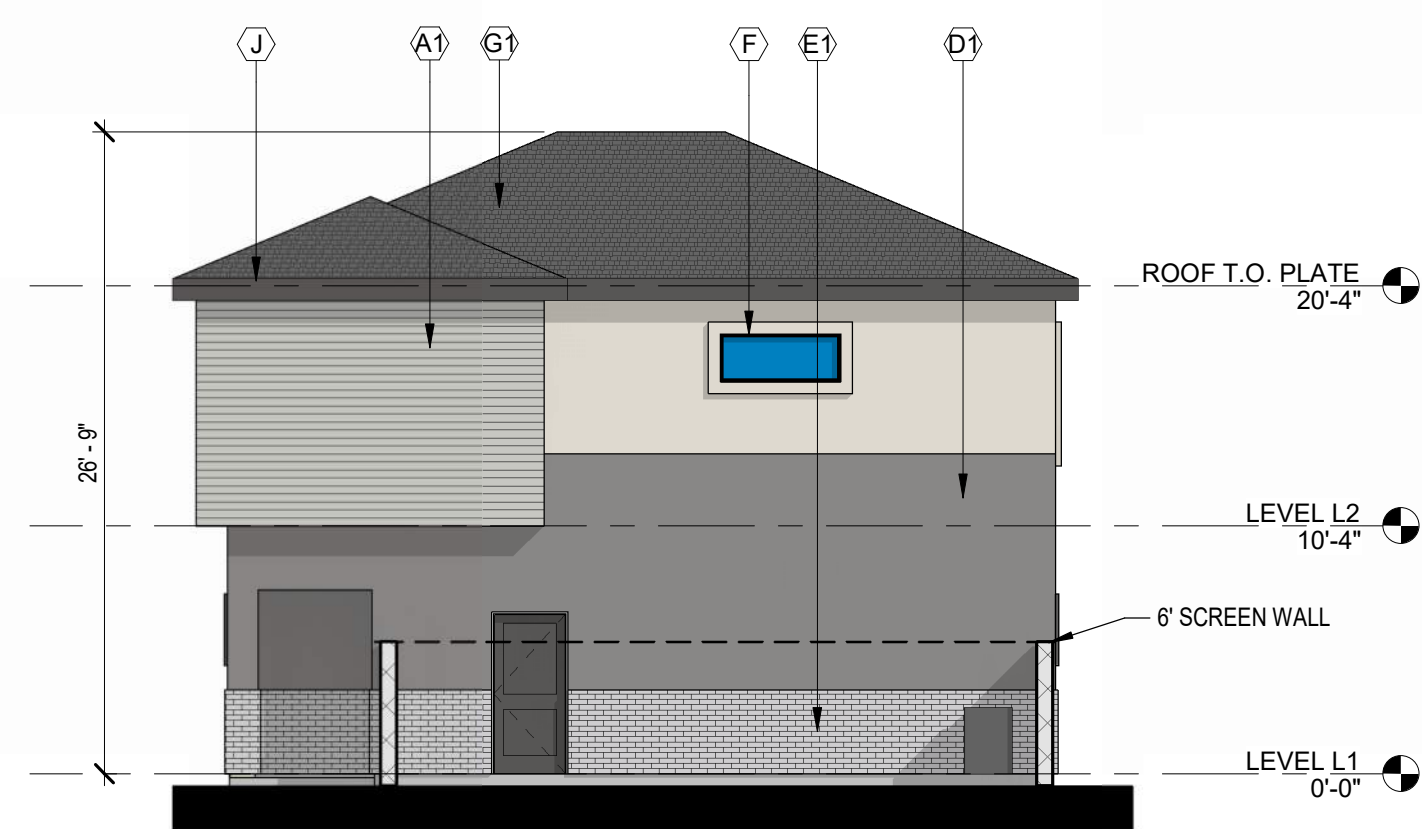


2 REAR COLOR ELEVATION

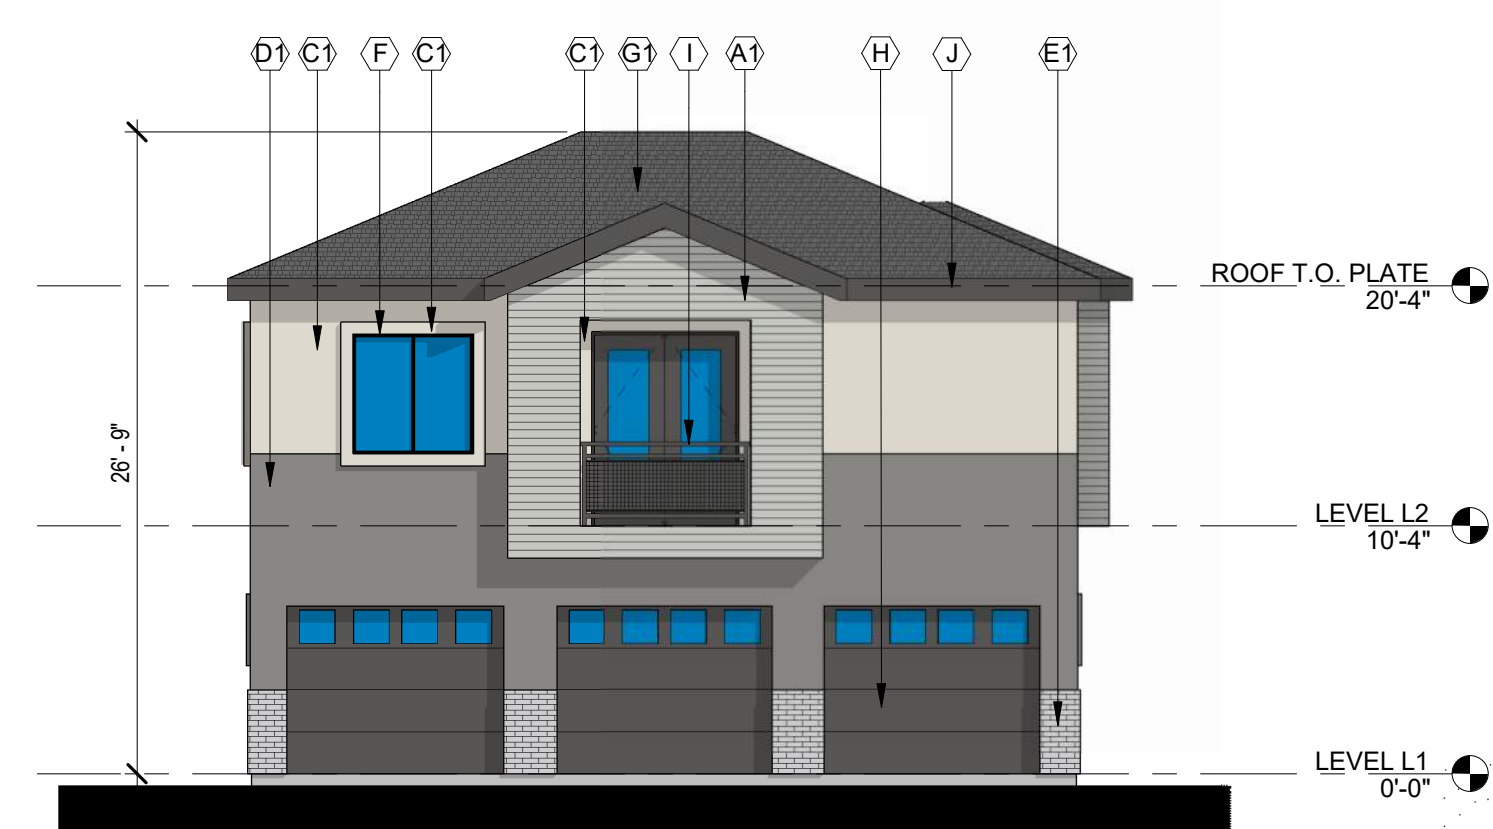

1 FRONT COLOR ELEVATION

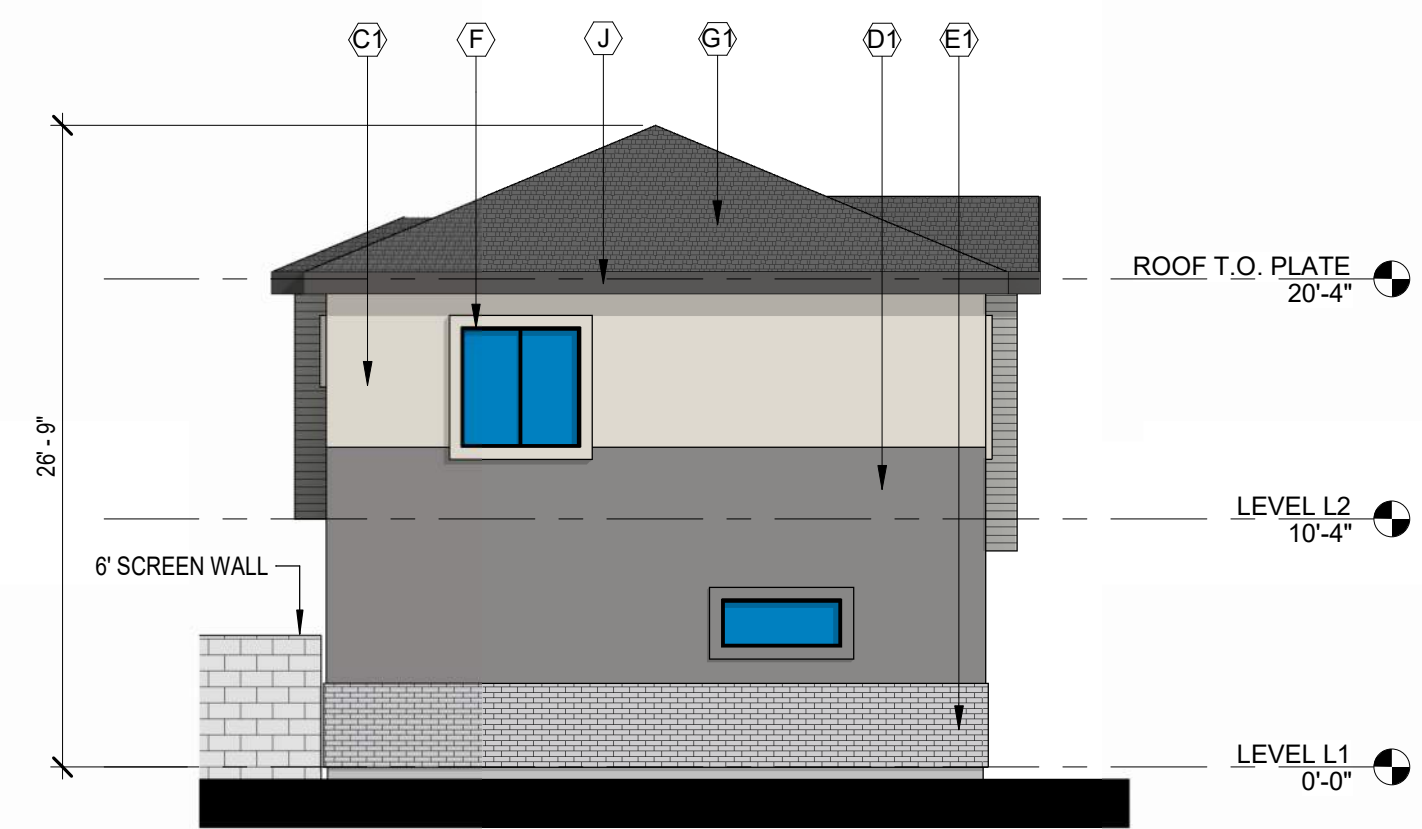

4 LEFT COLOR ELEVATION

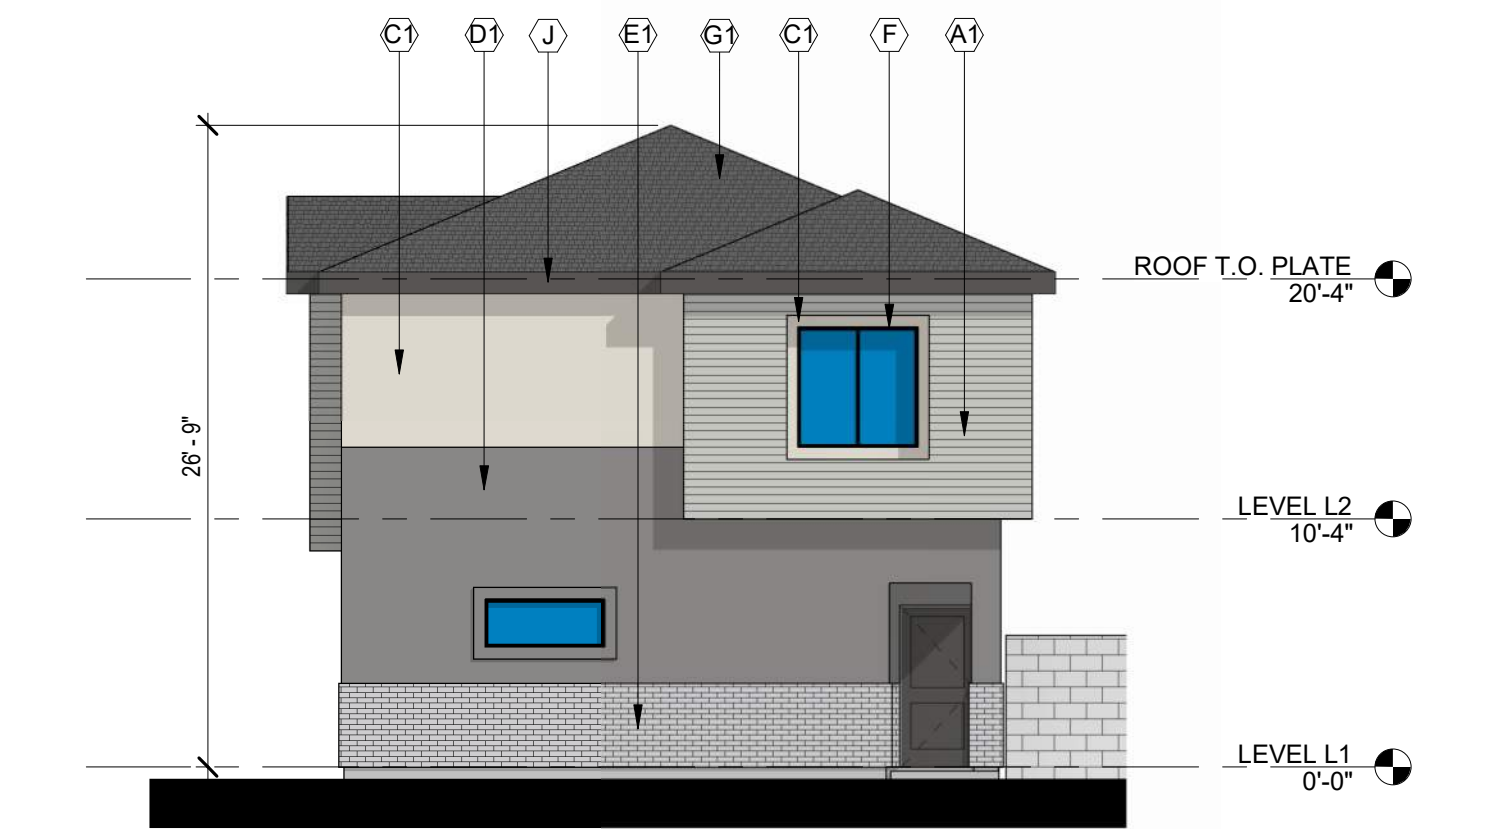

3 RIGHT COLOR ELEVATION


EXTERIOR FINISH SCHEDULE

A1	CEMENTITIOUS PANEL COLOR DUNN EDWARDS DET600 "DOLPHIN TALES"
A2	CEMENTITIOUS PANEL COLOR DUNN EDWARDS DEW383 "COOL DECEMBER"
C1	STUCCO FINISH DUNN EDWARDS DE6212 "CRISP MUSLIN"
D1	STUCCO FINISH DUNN EDWARDS DE6376 "LOOKING GLASS"
D2	STUCCO FINISH DUNN EDWARDS DE6215 "WOODEN PEG"
E1	CORONADO STONE BRICK VENEER COLOR "WOLF GREY"
E2	CORONADO STONE BRICK VENEER COLOR "BEAR CREEK"
F	VINYL WINDOW FRAME COLOR BLACK
G1	FLAT CONCRETE ROOF TILES "SIERRA MADRE"
G2	FLAT CONCRETE ROOF TILES "AVONDALE BLEND"
H	GARAGE DOOR TO BE PAINTED FINISH DUNN EDWARDS DE6378 "JET"
I	METAL TO BE PAINTED FINISH DUNN EDWARDS DE6378 "JET"
J	METAL FASCIA TO BE PAINTED FINISH DUNN EDWARDS DE6378 "JET"

GOLDFIELD

BTR

SEC OF S. GOLDFIELD RD AND
RESORT BLVD
APACHE JUNCTION, ARIZONA 85219

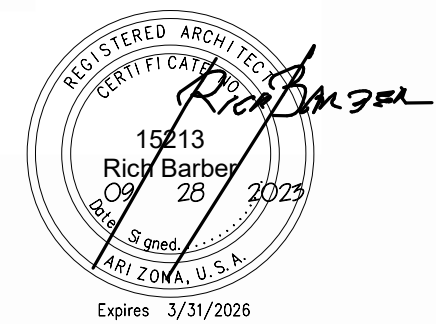

RE-ZONING SUBMITTAL

DATE: SEPTEMBER 28, 2023 ORB #: 23-206

A3.14a

BUILDING TYPE 1 COLOR SCHEME 1



EXTERIOR FINISH SCHEDULE



A1	CEMENTITIOUS PANEL COLOR DUNN EDWARDS DET600 "DOLPHIN TALES"
A2	CEMENTITIOUS PANEL COLOR DUNN EDWARDS DEW383 "COOL DECEMBER"
C1	STUCCO FINISH DUNN EDWARDS DE6212 "CRISP MUSLIN"
D1	STUCCO FINISH DUNN EDWARDS DE6376 "LOOKING GLASS"
D2	STUCCO FINISH DUNN EDWARDS DE6215 "WOODEN PEG"
E1	CORONADO STONE BRICK VENEER COLOR "WOLF GREY"
E2	CORONADO STONE BRICK VENEER COLOR "BEAR CREEK"
F	VINYL WINDOW FRAME COLOR BLACK
G1	FLAT CONCRETE ROOF TILES "SIERRA MADRE"
G2	FLAT CONCRETE ROOF TILES "AVONDALE BLEND"
H	GARAGE DOOR TO BE PAINTED FINISH DUNN EDWARDS DE6378 "JET"
I	METAL TO BE PAINTED FINISH DUNN EDWARDS DE6378 "JET"
J	METAL FASCIA TO BE PAINTED FINISH DUNN EDWARDS DE6378 "JET"

GOLDFIELD
BTR
SEC OF S. GOLDFIELD RD AND
RESORT BLVD
APACHE JUNCTION, ARIZONA 85219


Office of Rich Barber
Architecture, LLC

ORB


WorldHQ@ORBArch.com

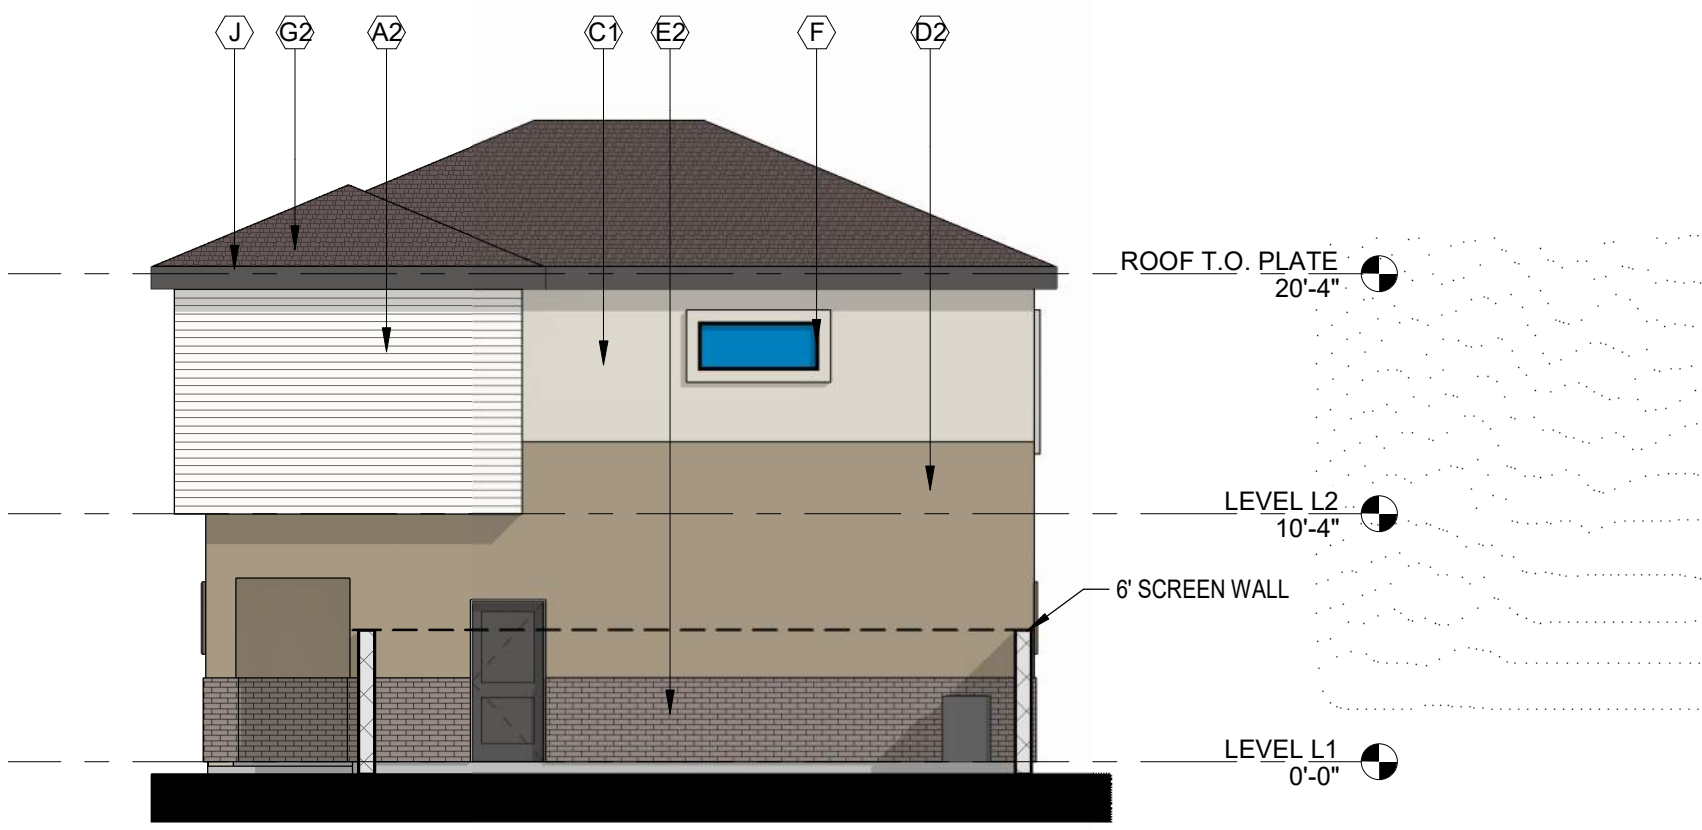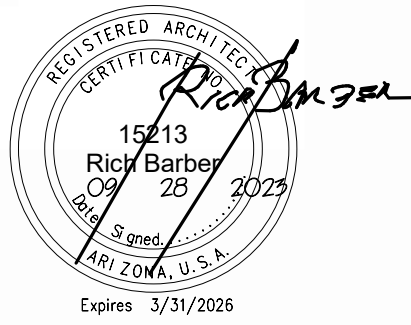


2 REAR COLOR ELEVATION
SCALE: 1/8" = 1'-0"

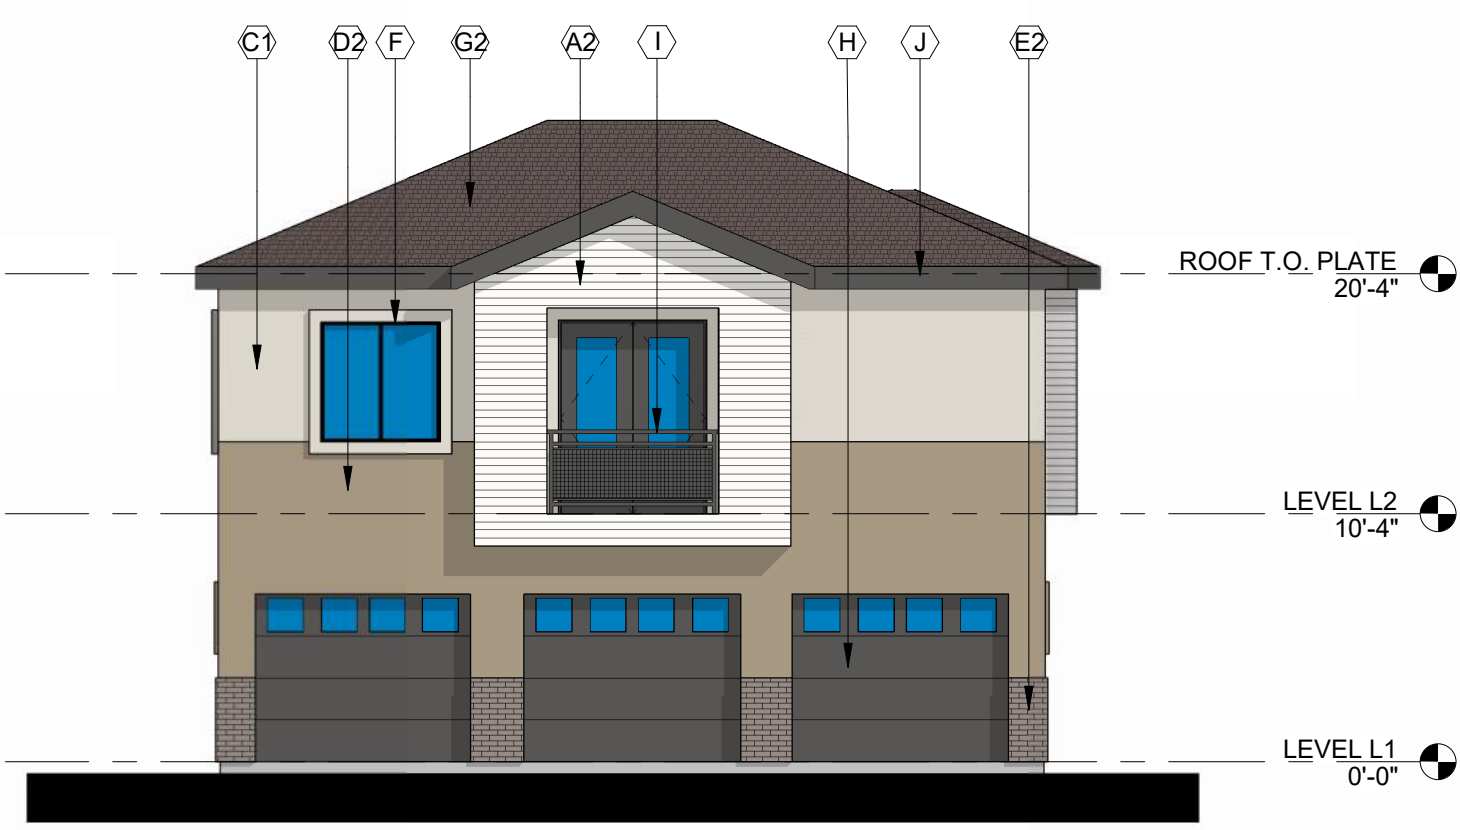

1 FRONT COLOR ELEVATION
SCALE: 1/8" = 1'-0"

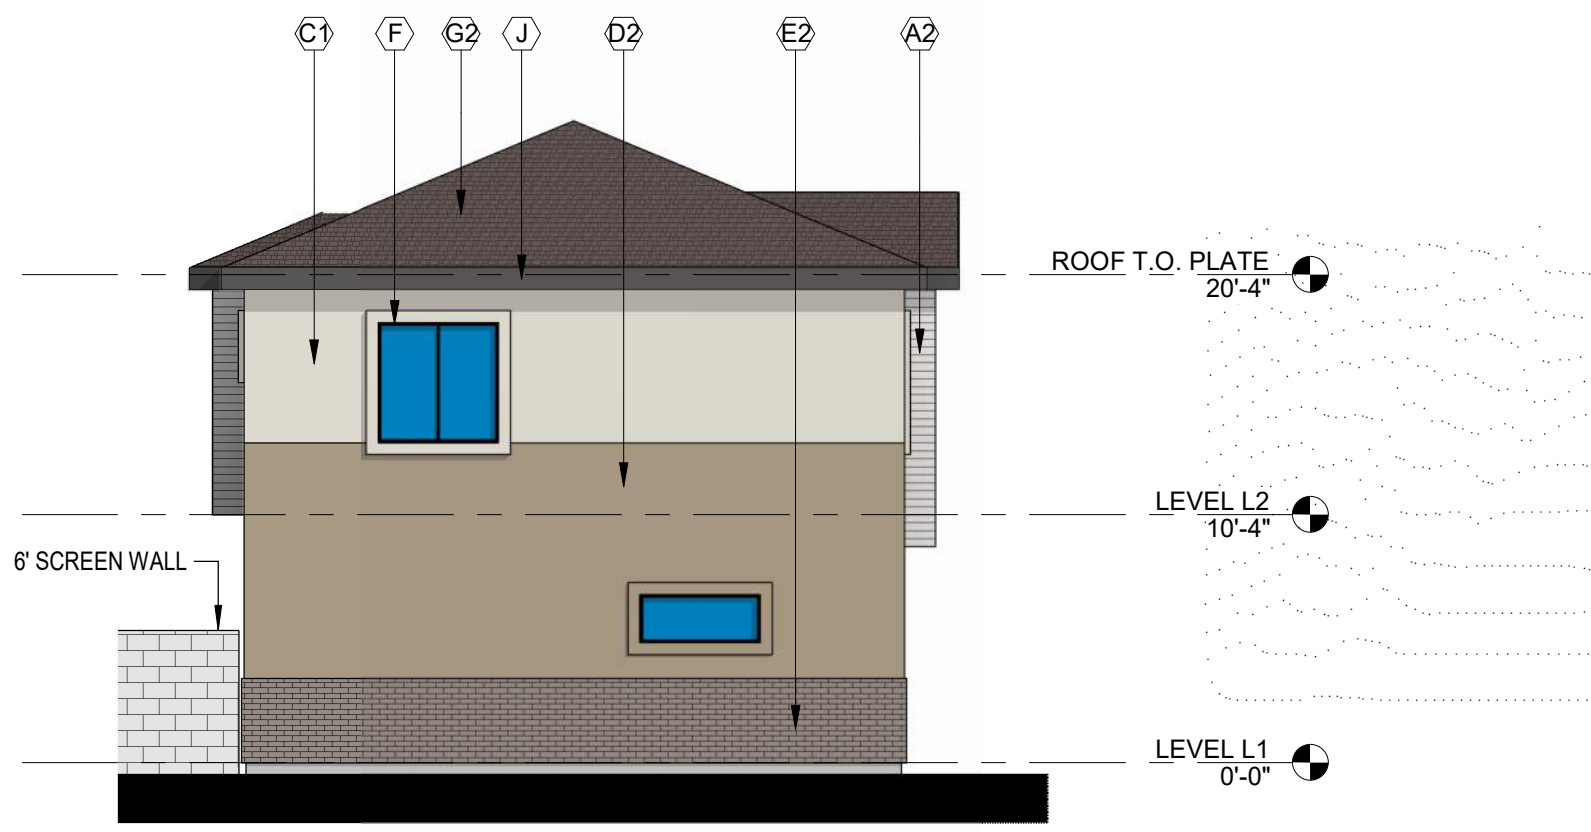

4 LEFT COLOR ELEVATION
SCALE: 1/8" = 1'-0"

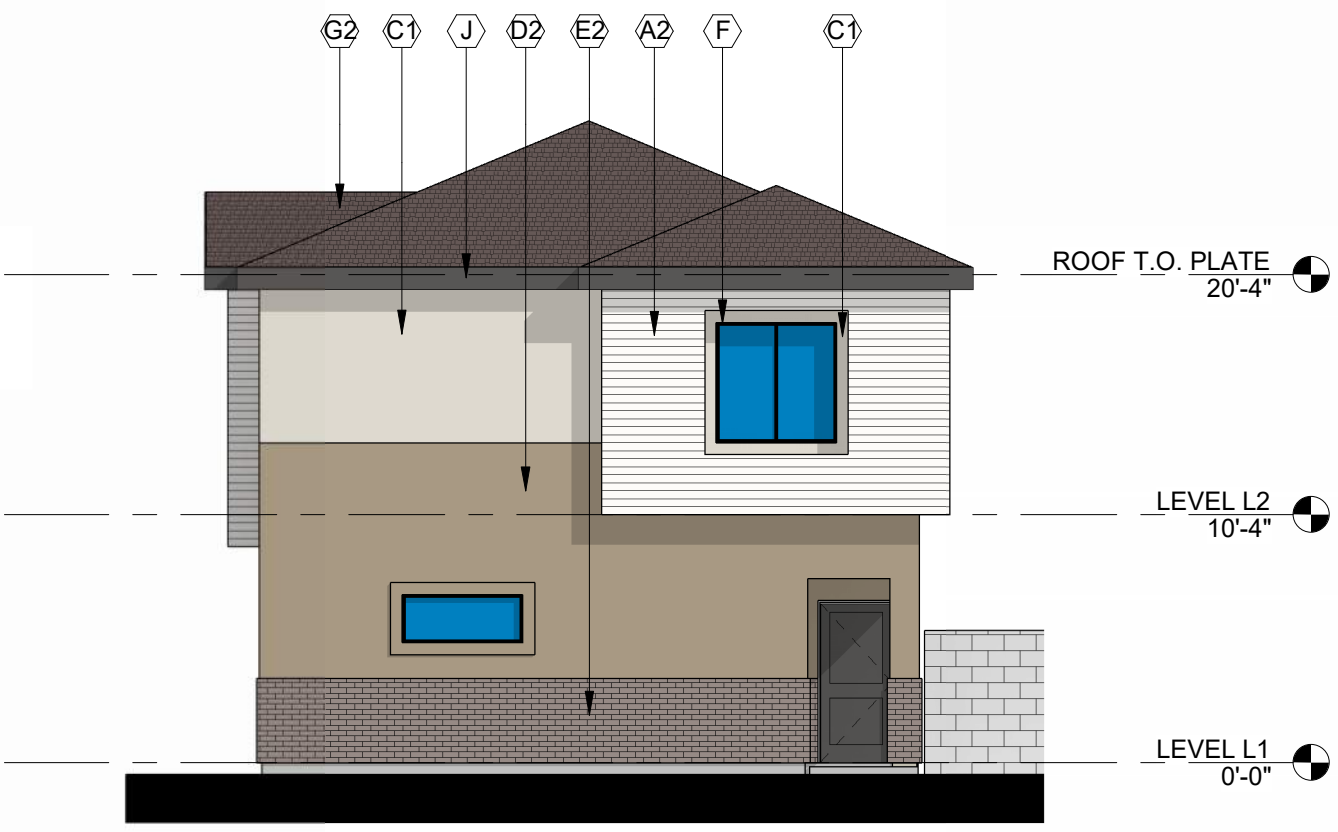


3 RIGHT COLOR ELEVATION
SCALE: 1/8" = 1'-0"

RE-ZONING SUBMITTAL

DATE: SEPTEMBER 28, 2023 ORB #: 23-206

A3.14b

BUILDING TYPE 1 COLOR SCHEME 2






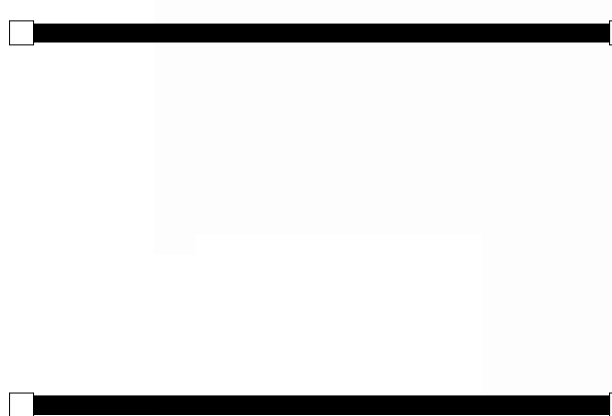


RE-ZONING SUBMITTAL

DATE: SEPTEMBER 28, 2023 ORB #: 23-206

A3.24a

BUILDING TYPE 2 COLOR SCHEME 1

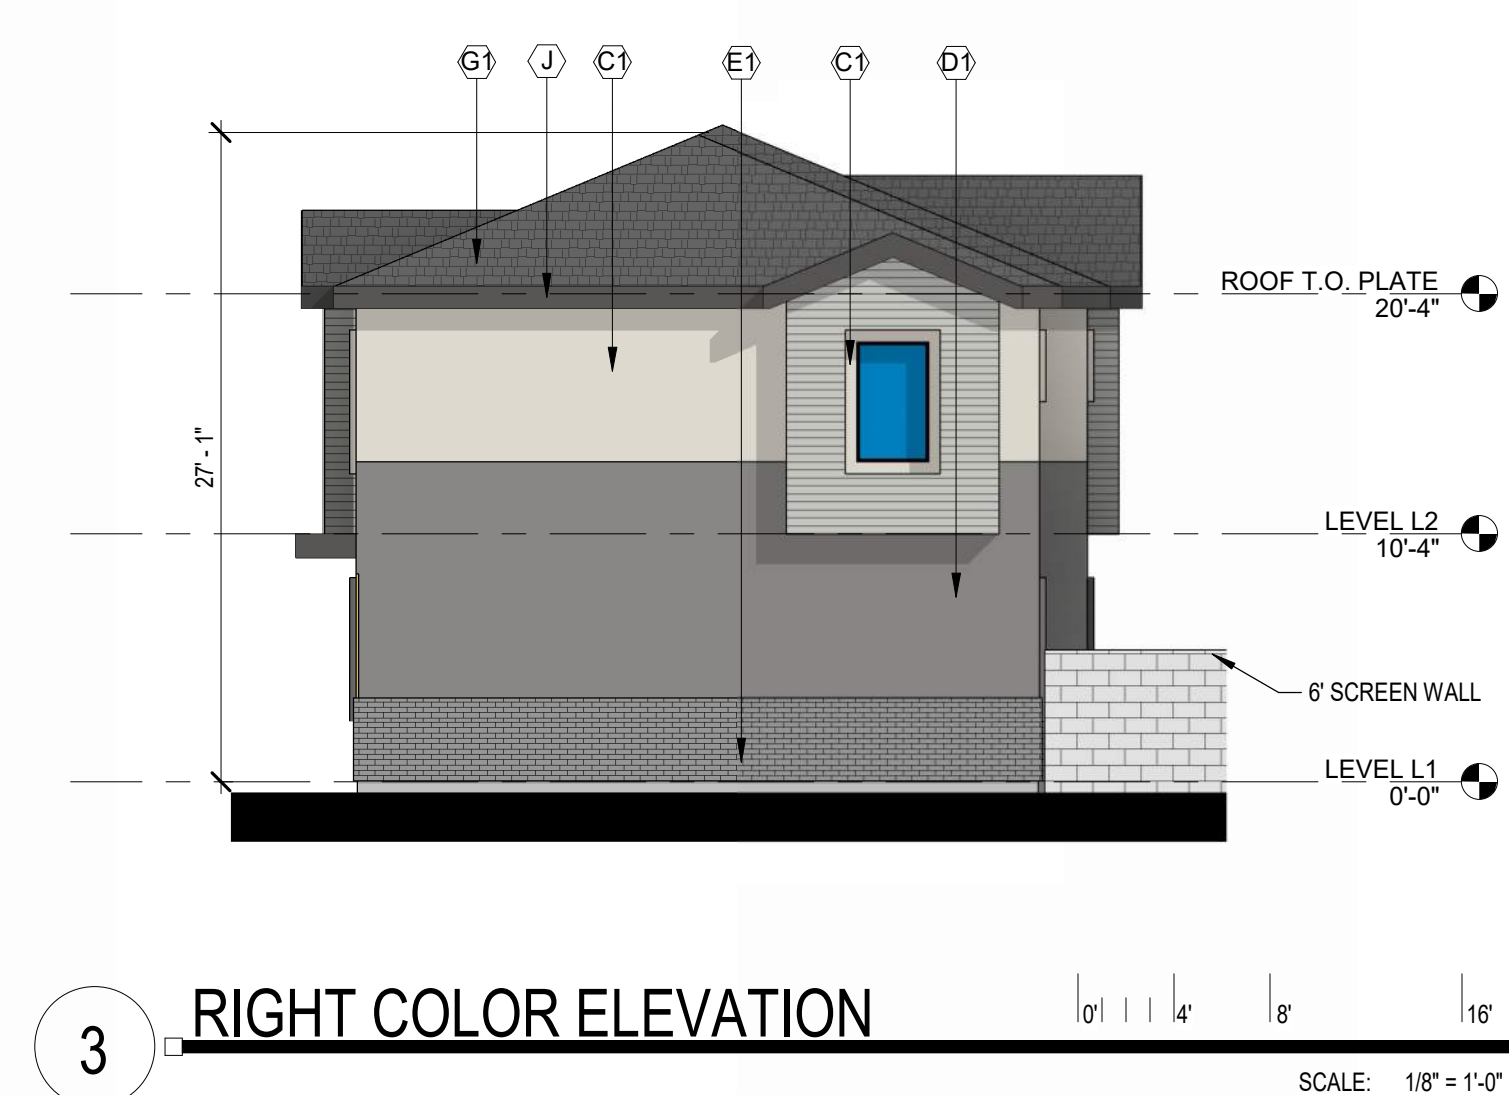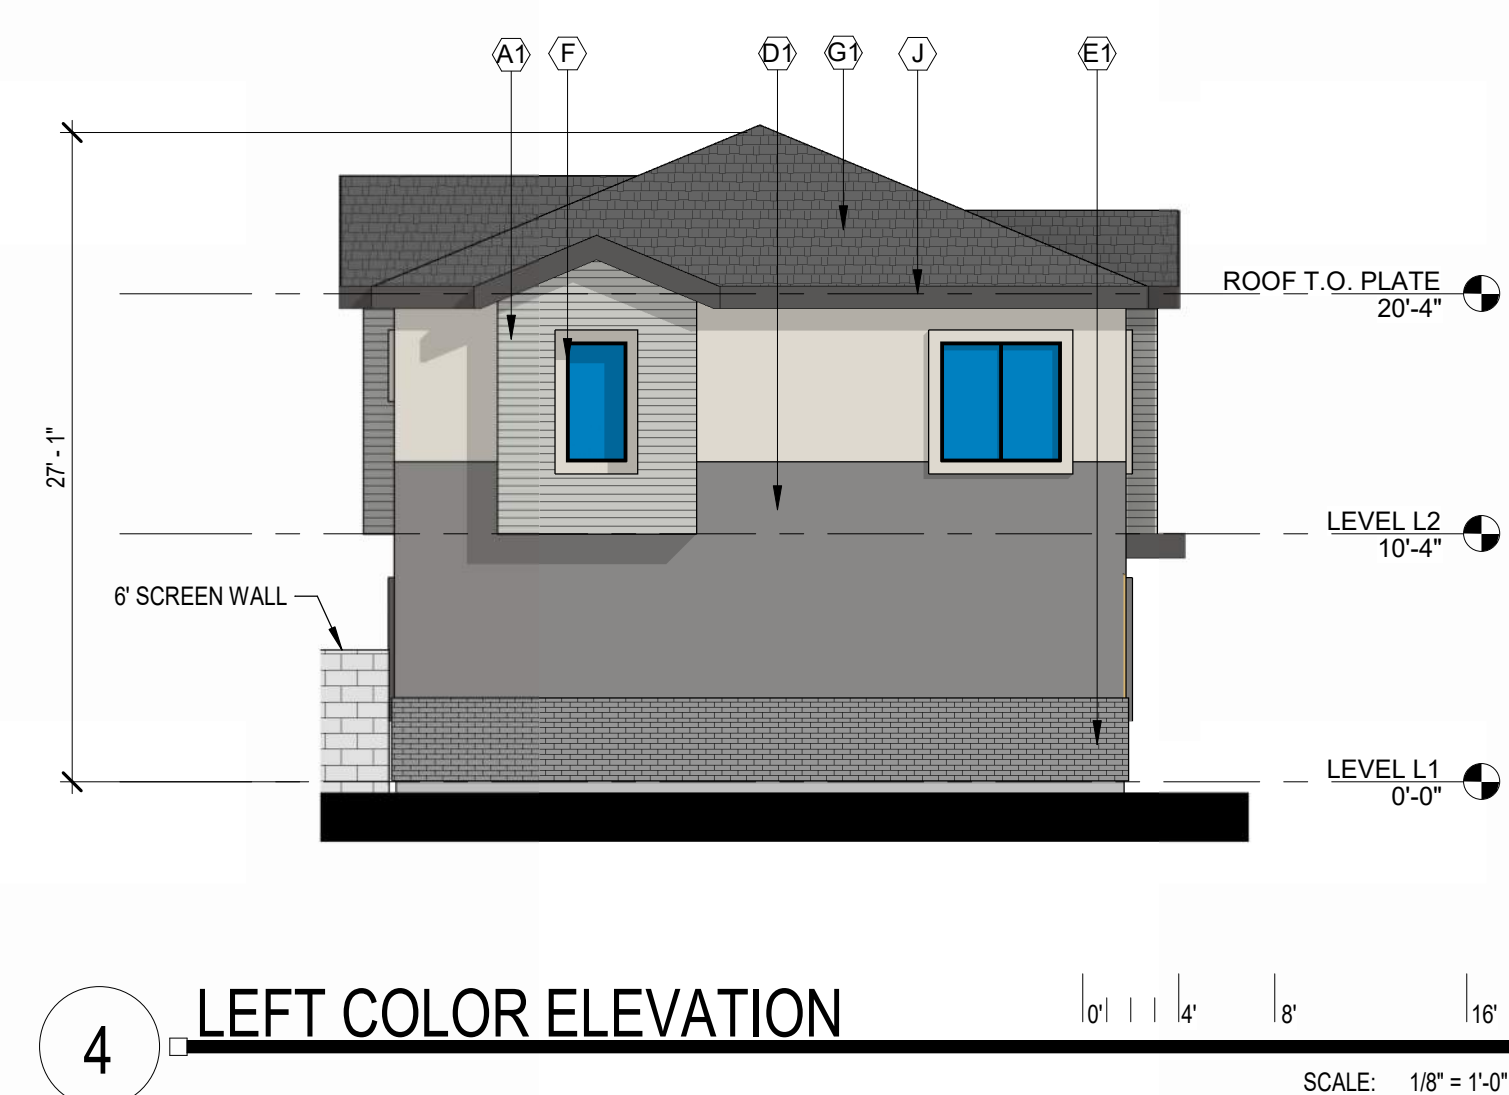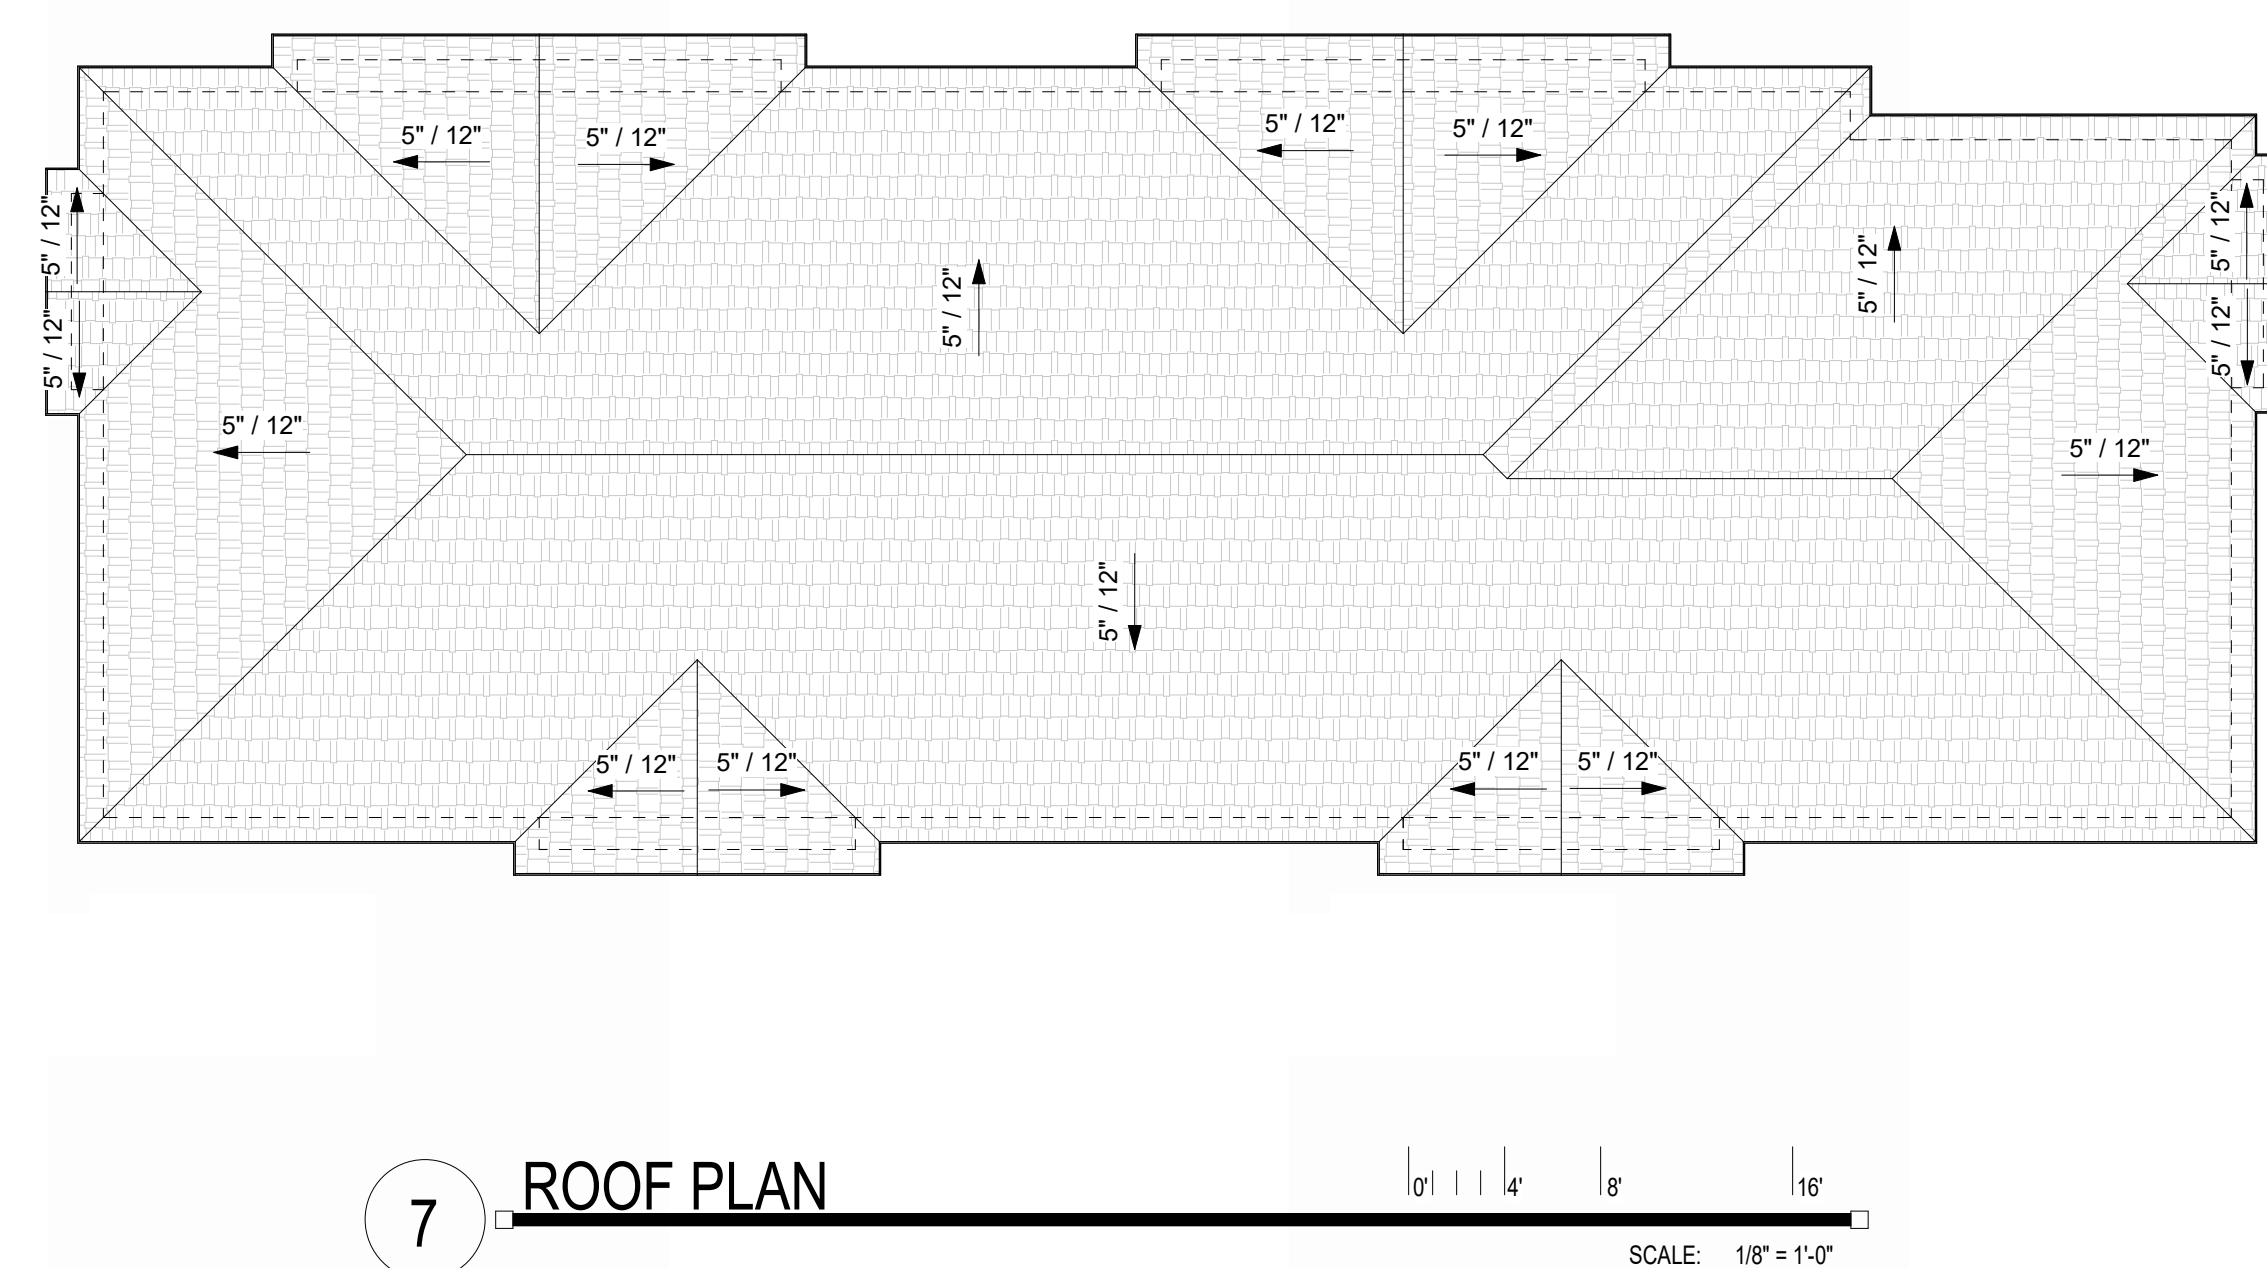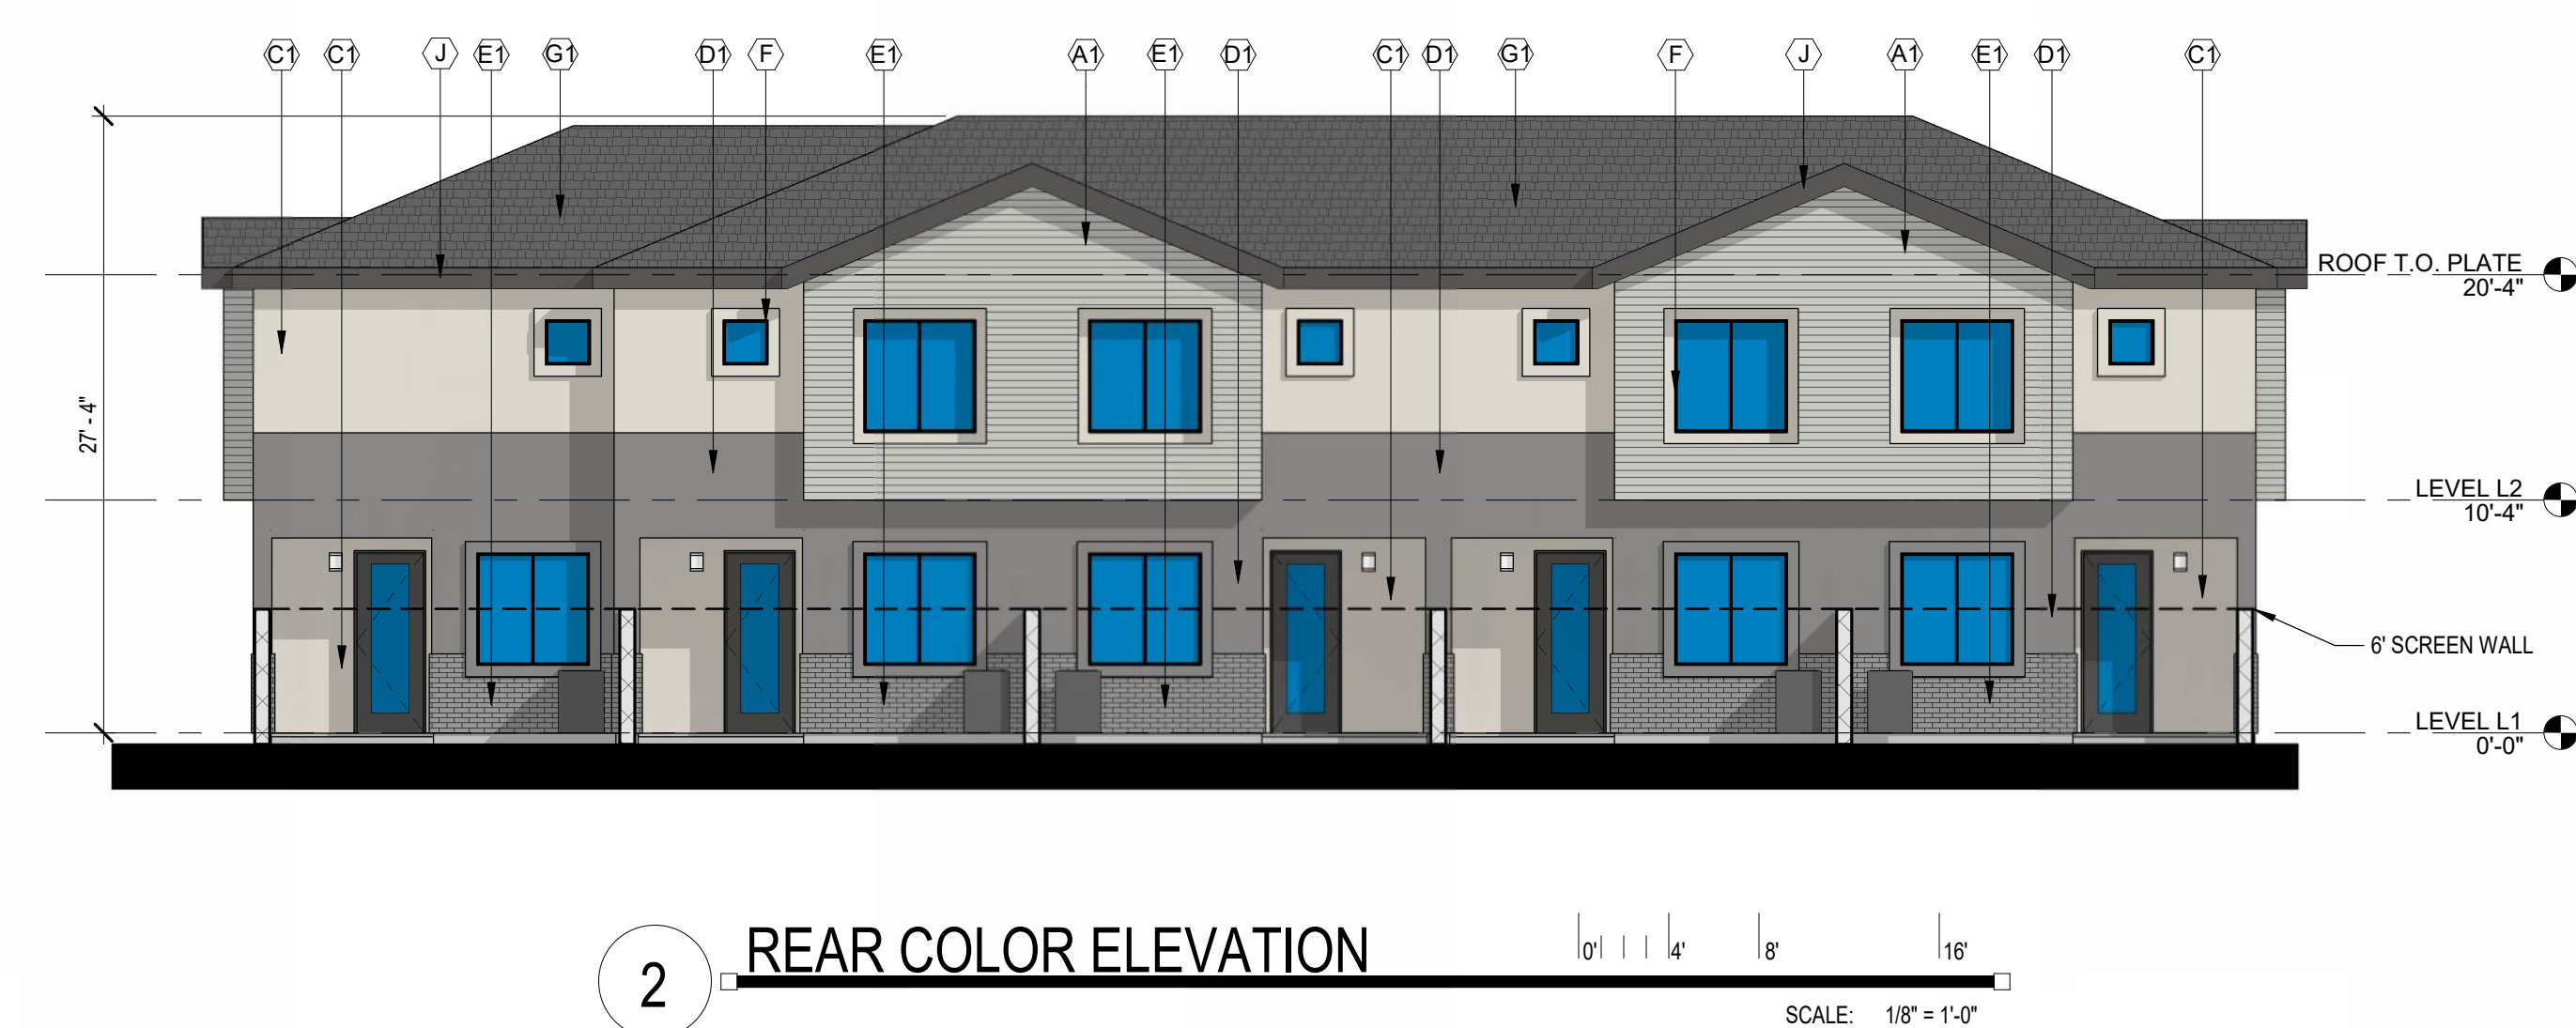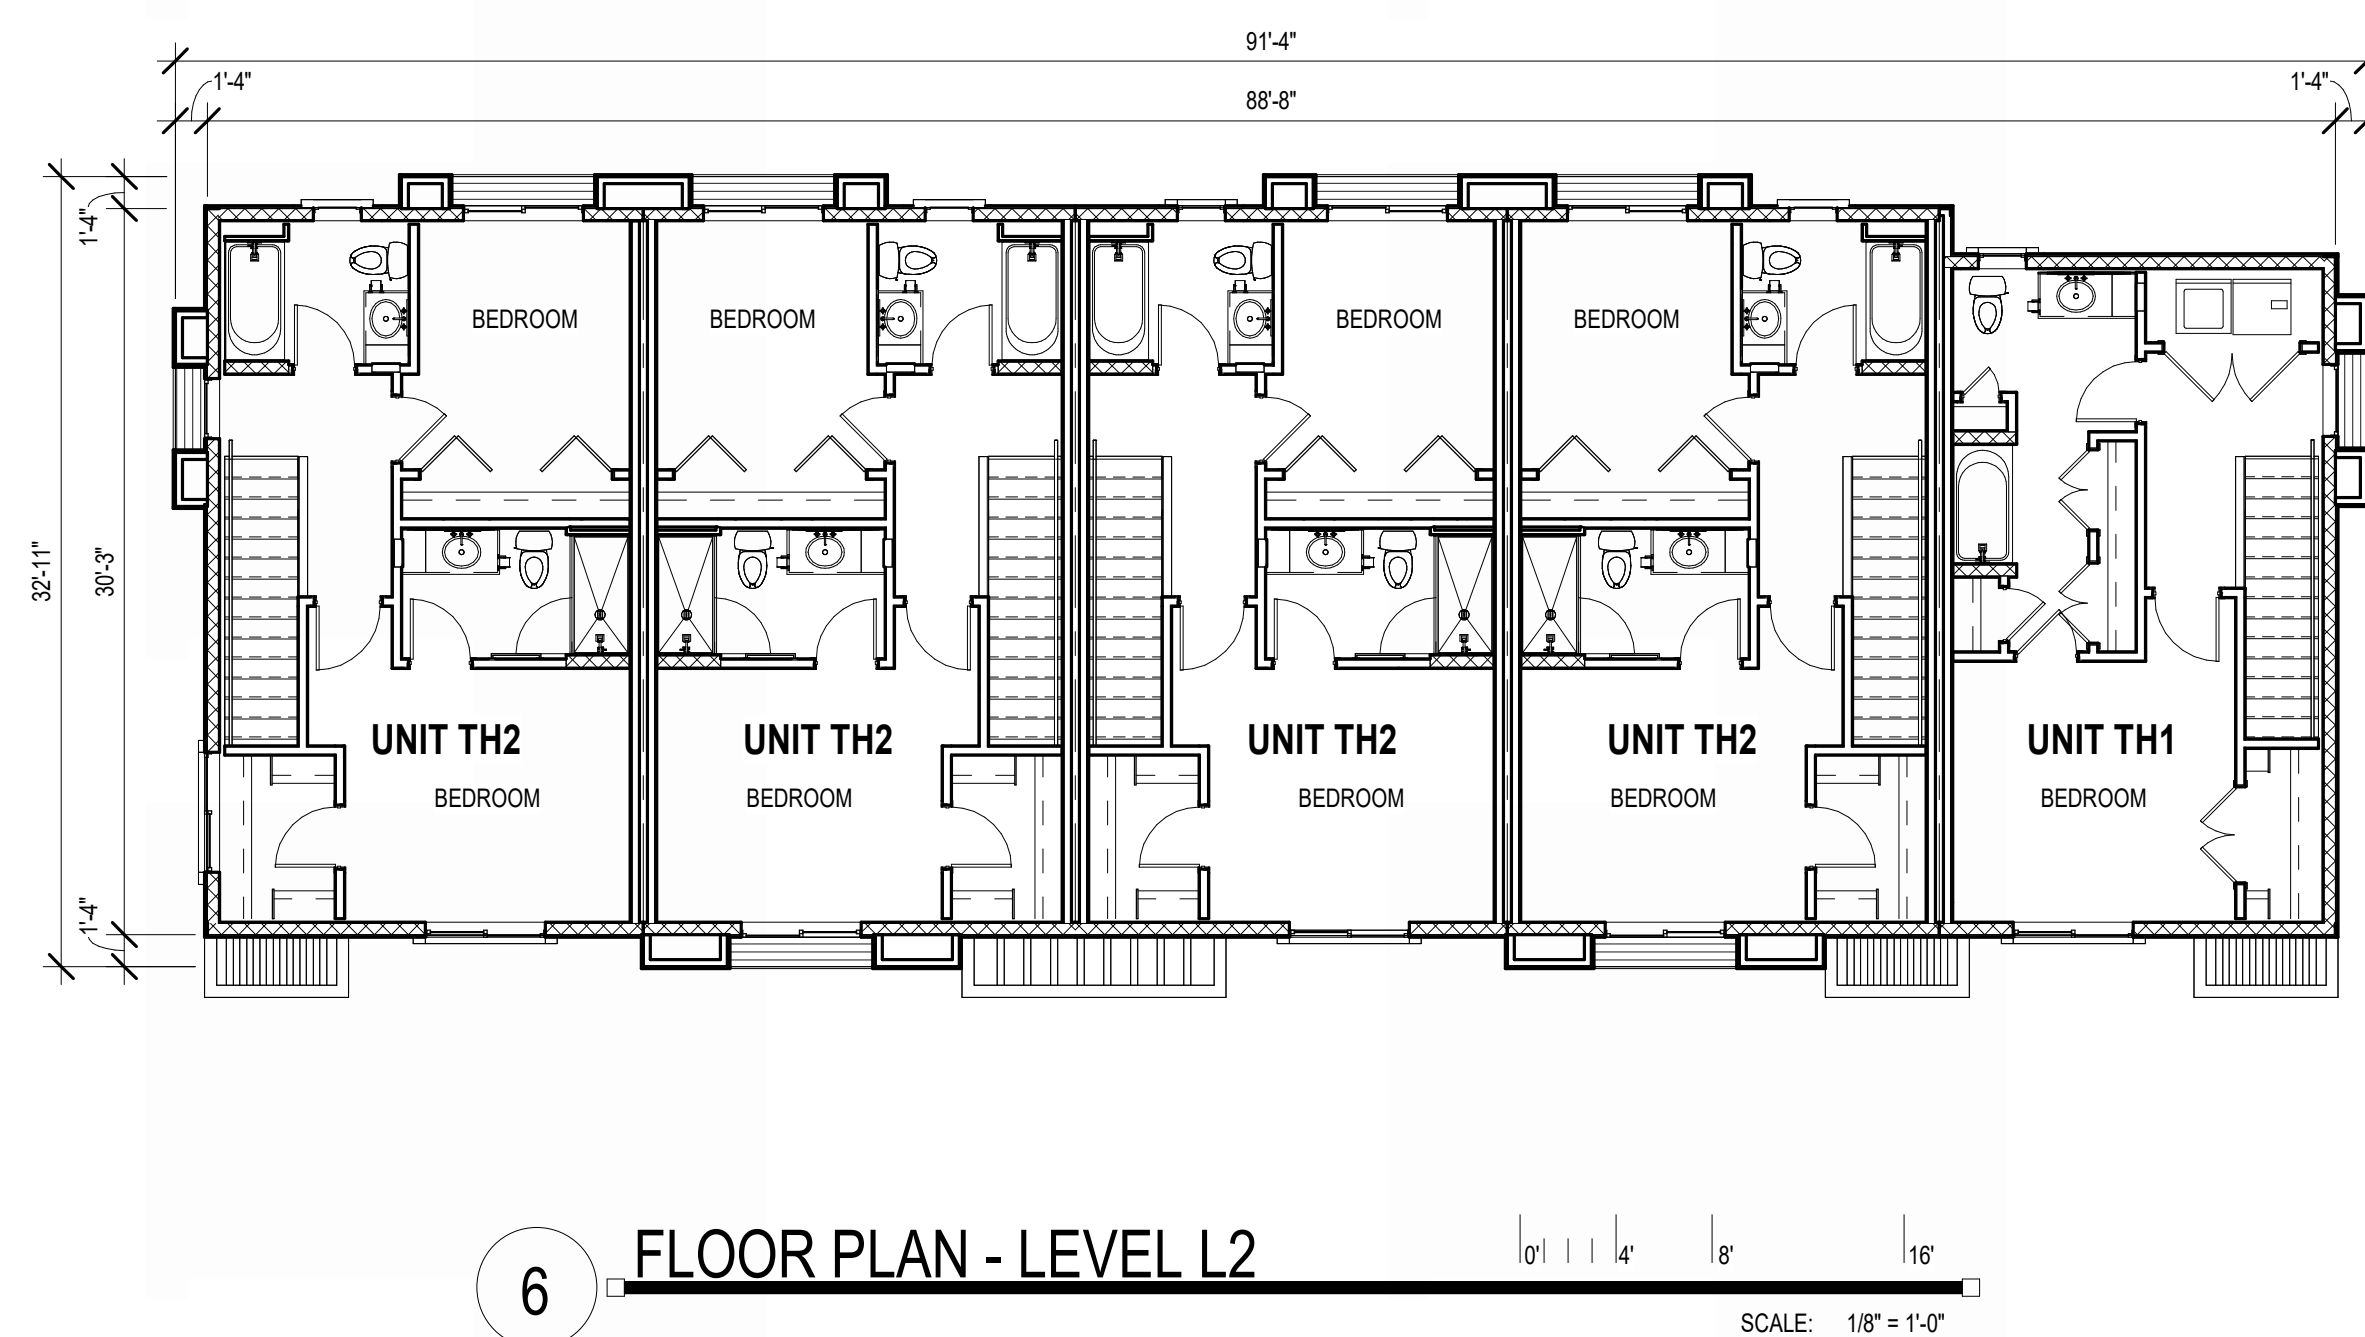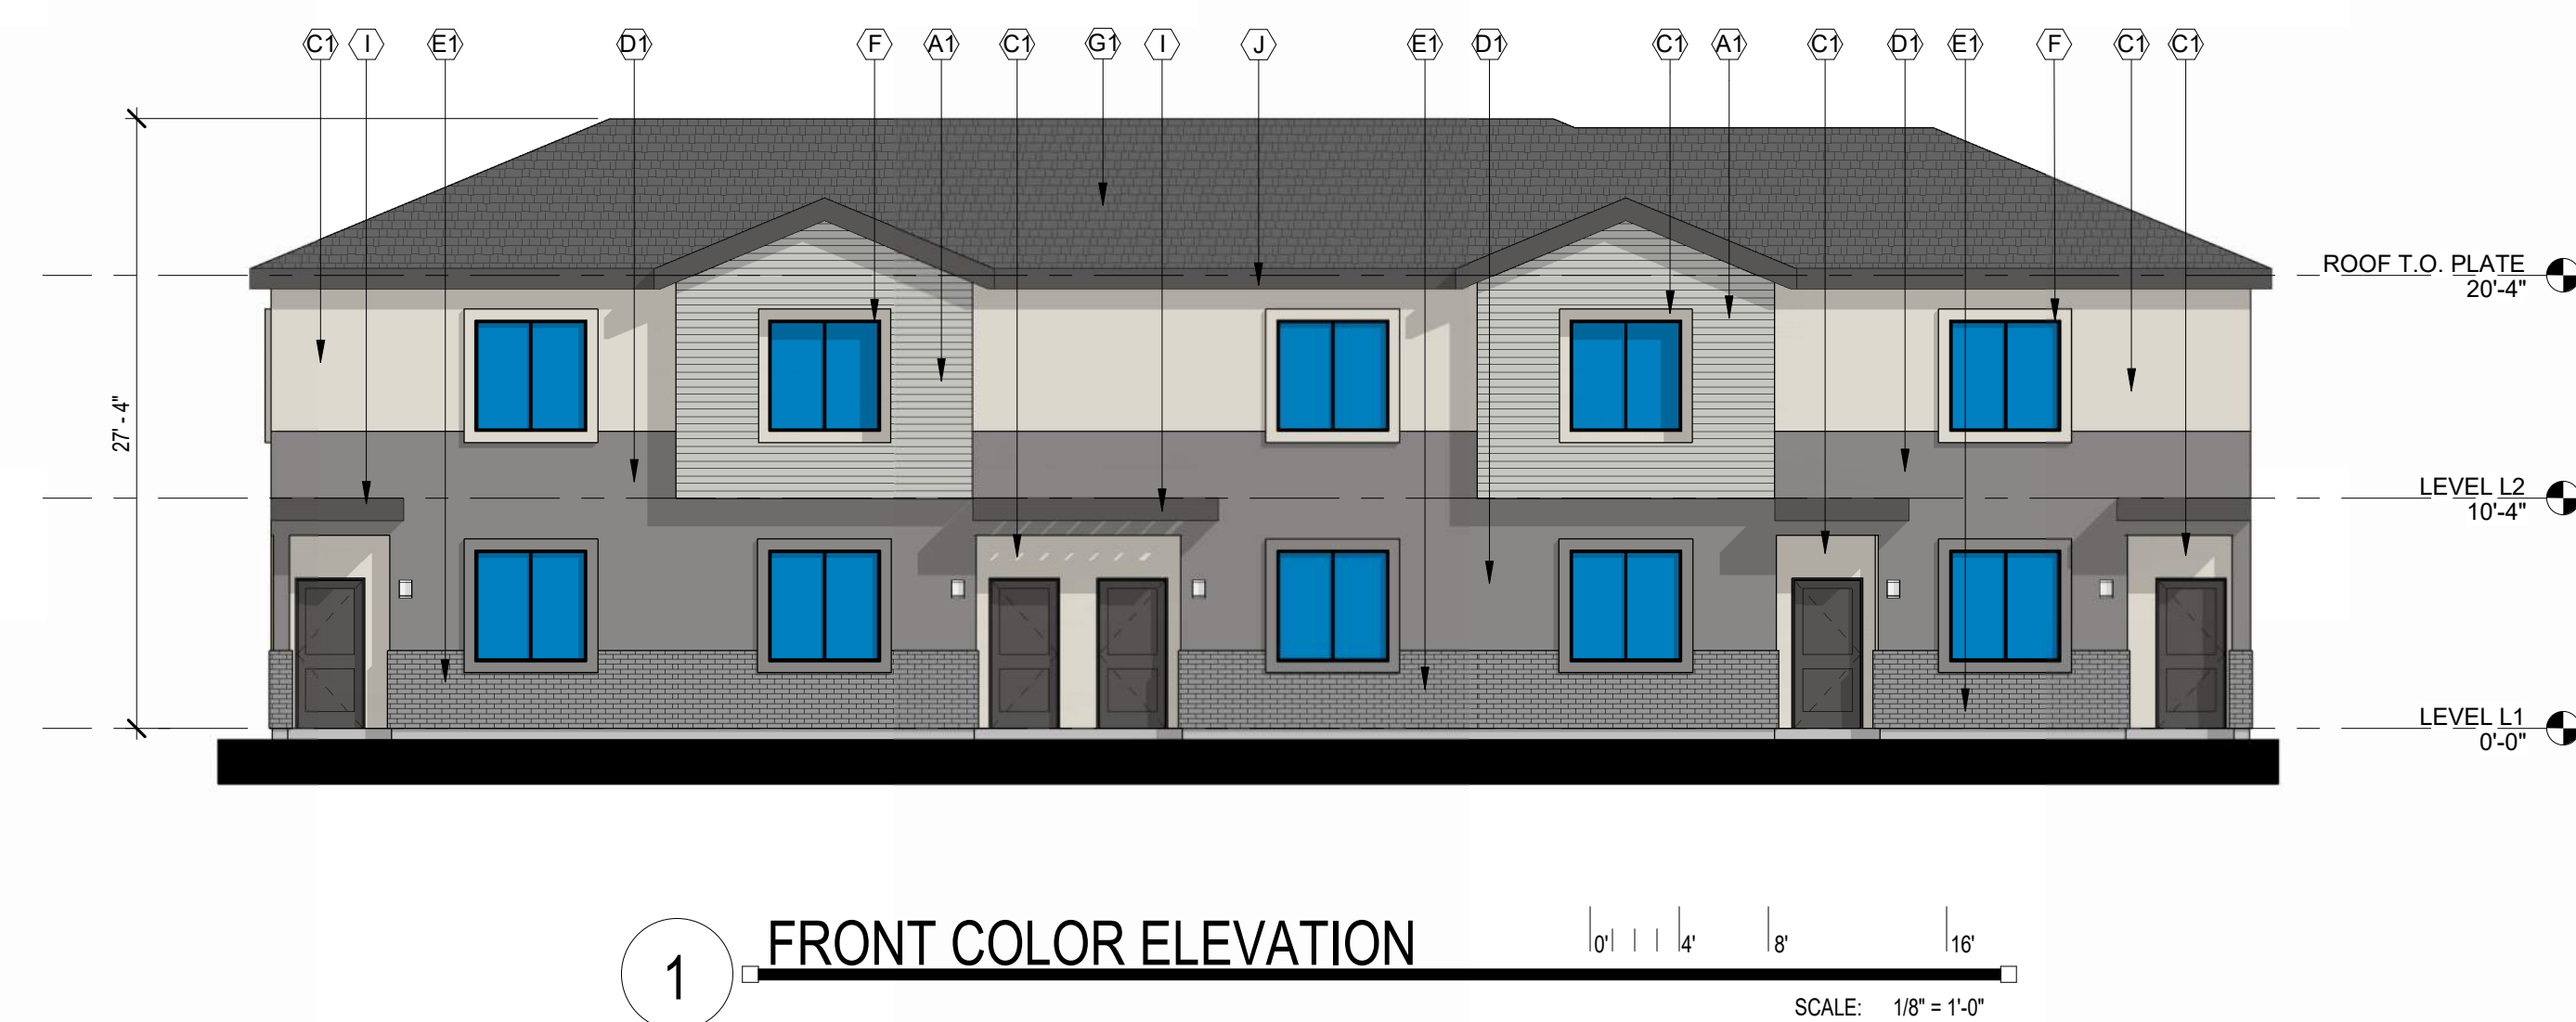

A1	CEMENTITIOUS PANEL COLOR DUNN EDWARDS DET600 "DOLPHIN TALES"
A2	CEMENTITIOUS PANEL COLOR DUNN EDWARDS DEW383 "COOL DECEMBER"
C1	STUCCO FINISH DUNN EDWARDS DE6212 "CRISP MUSLIN"
D1	STUCCO FINISH DUNN EDWARDS DE6376 "LOOKING GLASS"
D2	STUCCO FINISH DUNN EDWARDS DE6215 "WOODEN PEG"
E1	CORONADO STONE BRICK VENEER COLOR "WOLF GREY"
E2	CORONADO STONE BRICK VENEER COLOR "BEAR CREEK"
F	VINYL WINDOW FRAME COLOR BLACK
G1	FLAT CONCRETE ROOF TILES "SIERRA MADRE"
G2	FLAT CONCRETE ROOF TILES "AVONDALE BLEND"
H	GARAGE DOOR TO BE PAINTED FINISH DUNN EDWARDS DE6378 "JET"
I	METAL TO BE PAINTED FINISH DUNN EDWARDS DE6378 "JET"
J	METAL FASCIA TO BE PAINTED FINISH DUNN EDWARDS DE6378 "JET"





Office of Rich Barber
ORB
Architecture, LLC

WorldHQ@ORBArch.com






A3.24b

BUILDING TYPE 2 COLOR SCHEME 2

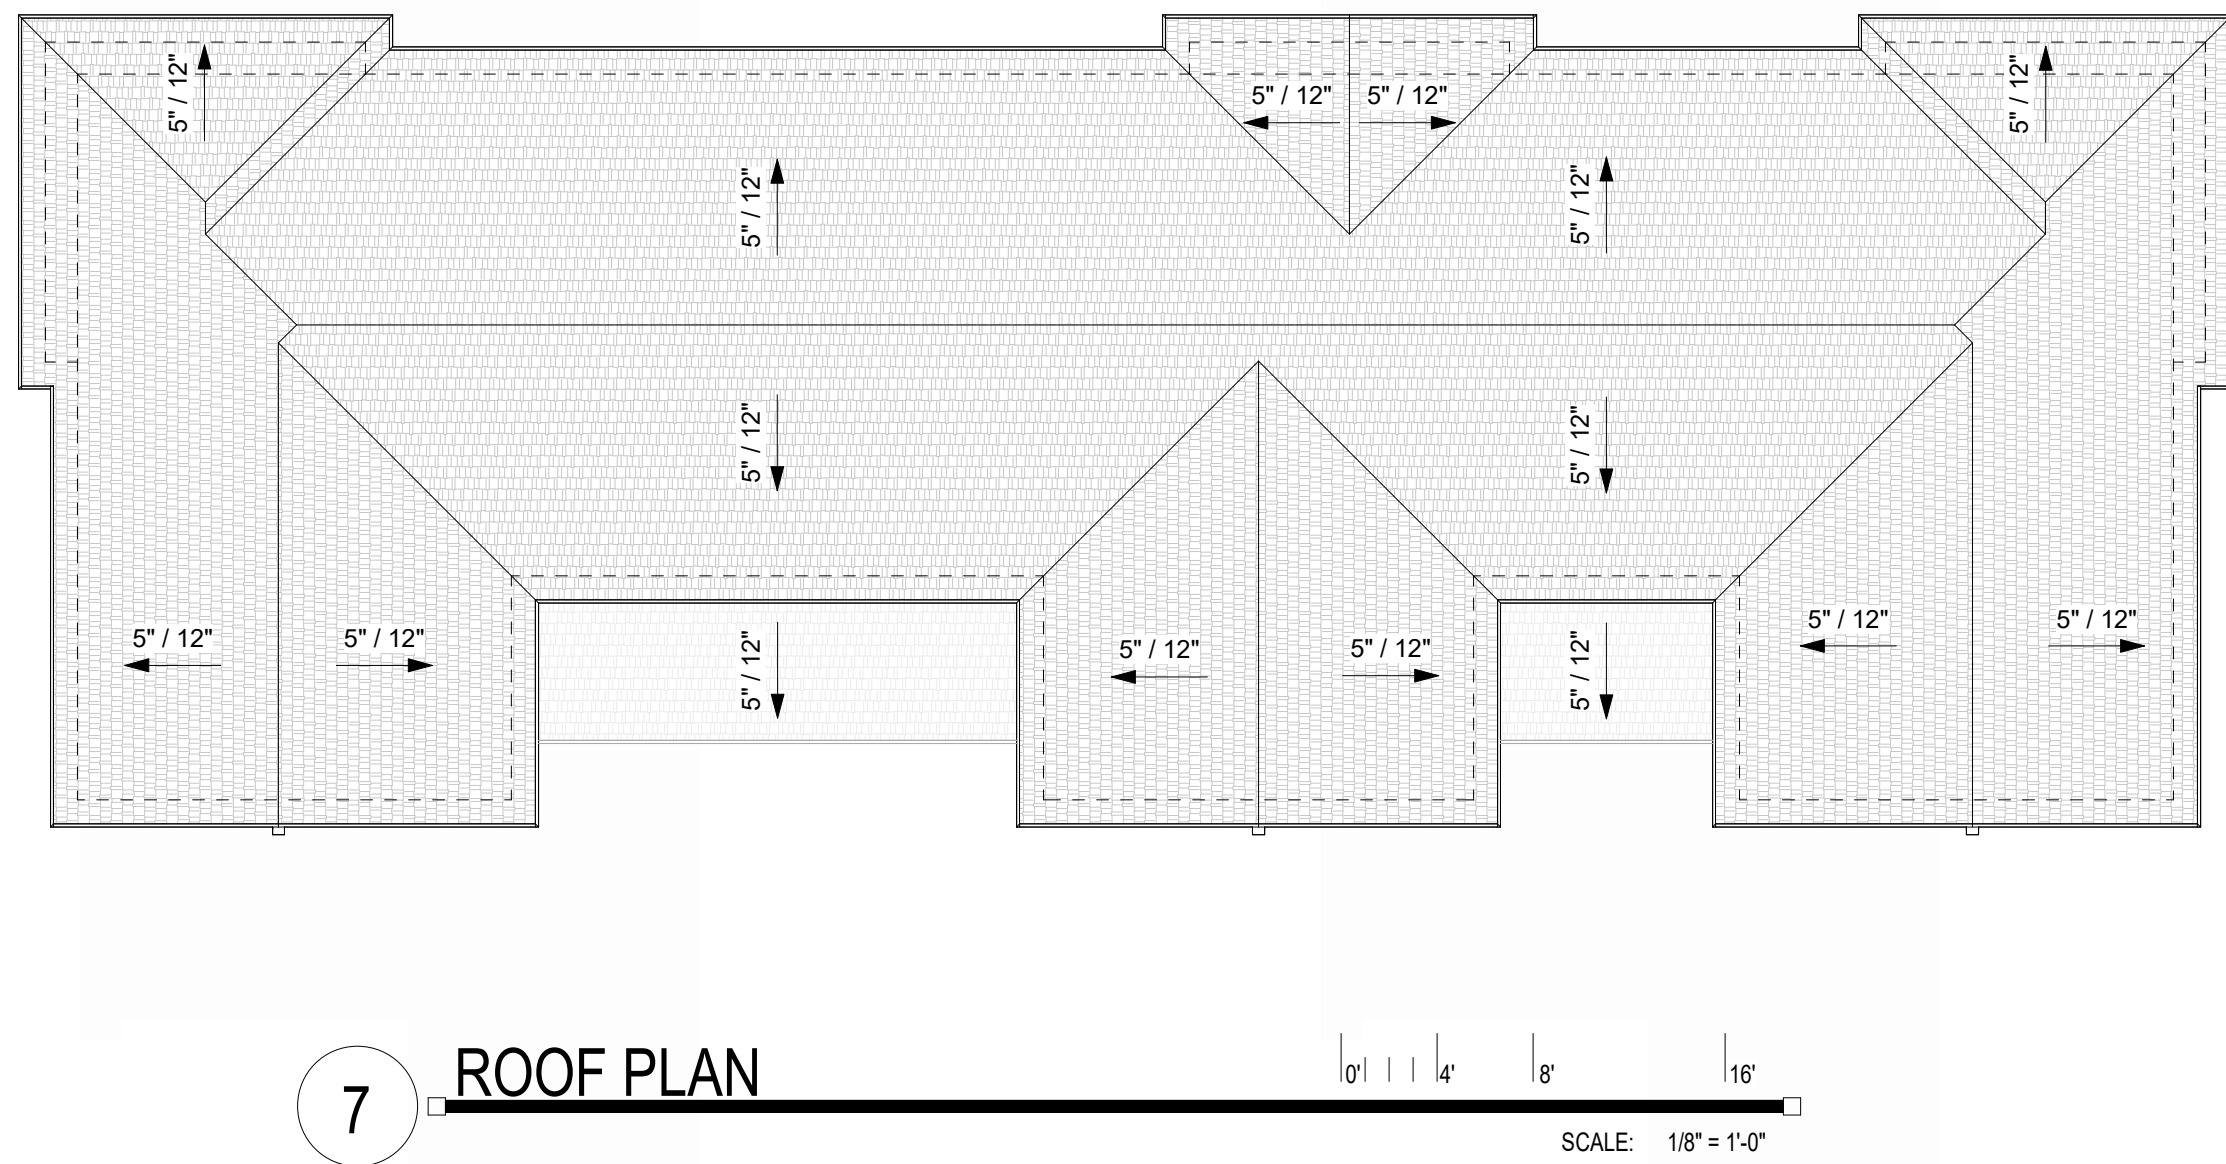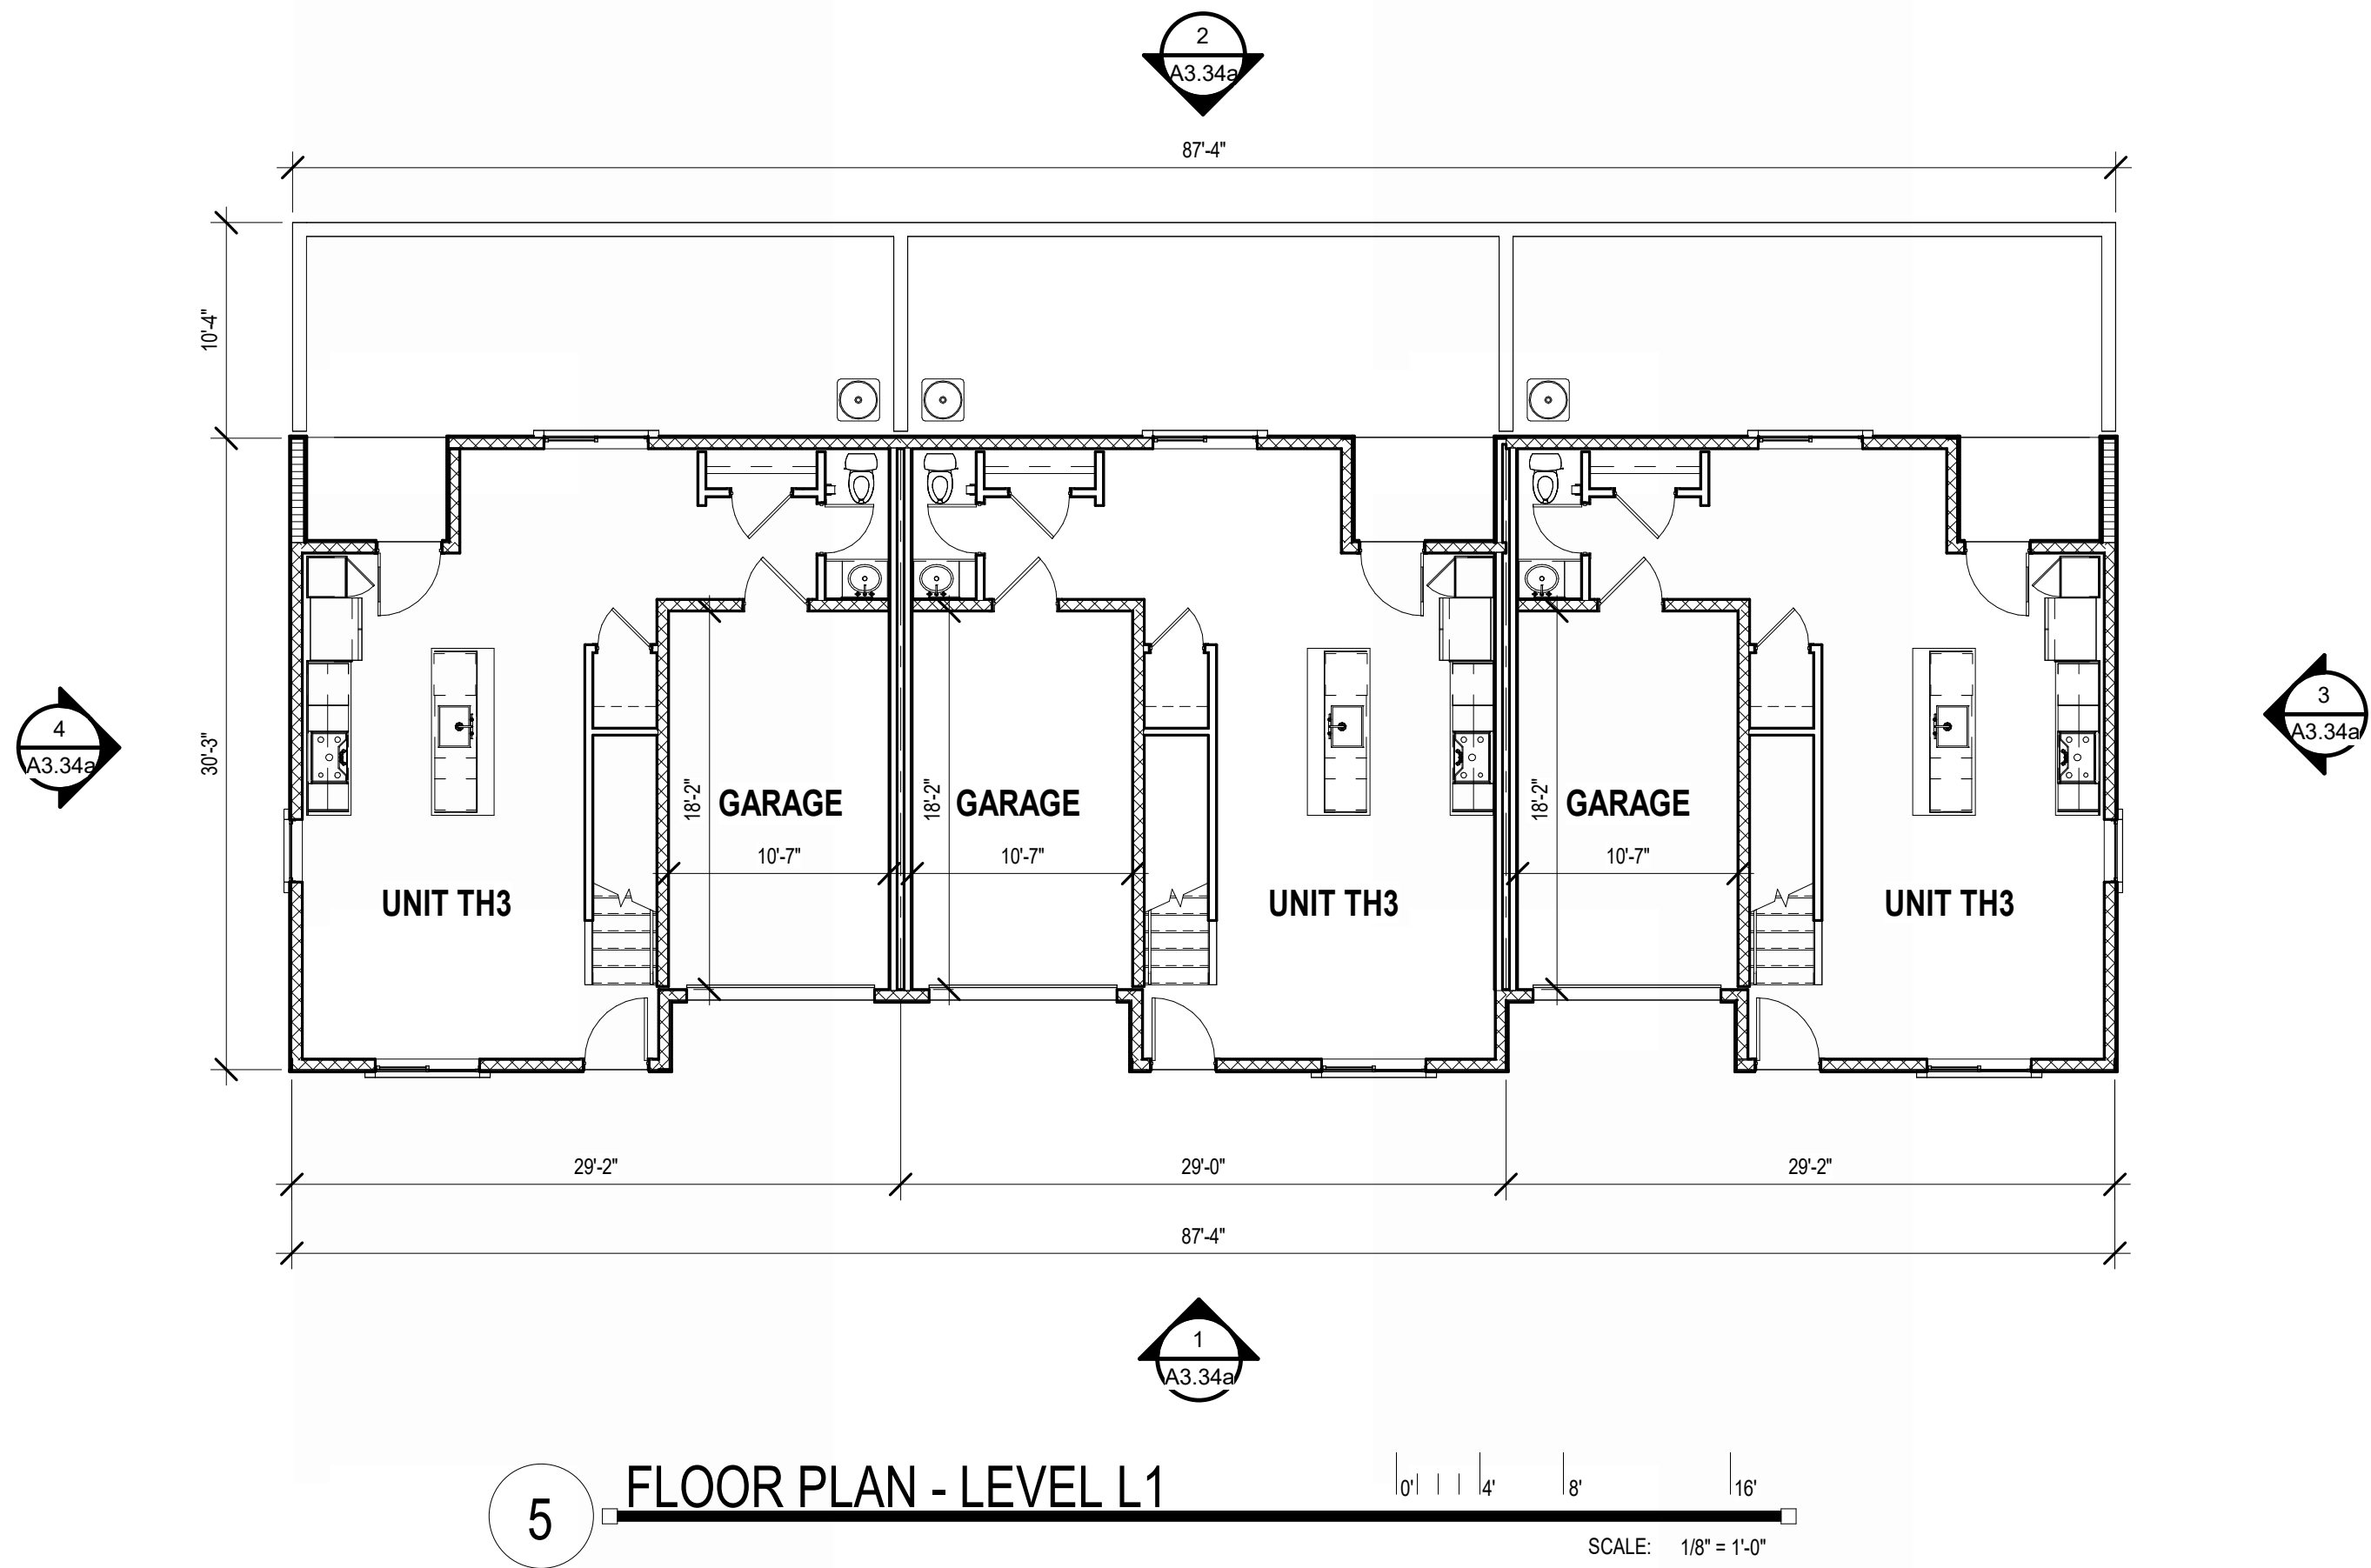

EXTERIOR FINISH SCHEDULE

A1	CEMENTITIOUS PANEL COLOR DUNN EDWARDS DET600 "DOLPHIN TALES"
A2	CEMENTITIOUS PANEL COLOR DUNN EDWARDS DEW383 "COOL DECEMBER"
C1	STUCCO FINISH DUNN EDWARDS DE6212 "CRISP MUSLIN"
D1	STUCCO FINISH DUNN EDWARDS DE6376 "LOOKING GLASS"
D2	STUCCO FINISH DUNN EDWARDS DE6215 "WOODEN PEG"
E1	CORONADO STONE BRICK VENEER COLOR "WOLF GREY"
E2	CORONADO STONE BRICK VENEER COLOR "BEAR CREEK"
F	VINYL WINDOW FRAME COLOR BLACK
G1	FLAT CONCRETE ROOF TILES "SIERRA MADRE"
G2	FLAT CONCRETE ROOF TILES "AVONDALE BLEND"
H	GARAGE DOOR TO BE PAINTED FINISH DUNN EDWARDS DE6378 "JET"
I	METAL TO BE PAINTED FINISH DUNN EDWARDS DE6378 "JET"
J	METAL FASCIA TO BE PAINTED FINISH DUNN EDWARDS DE6378 "JET"

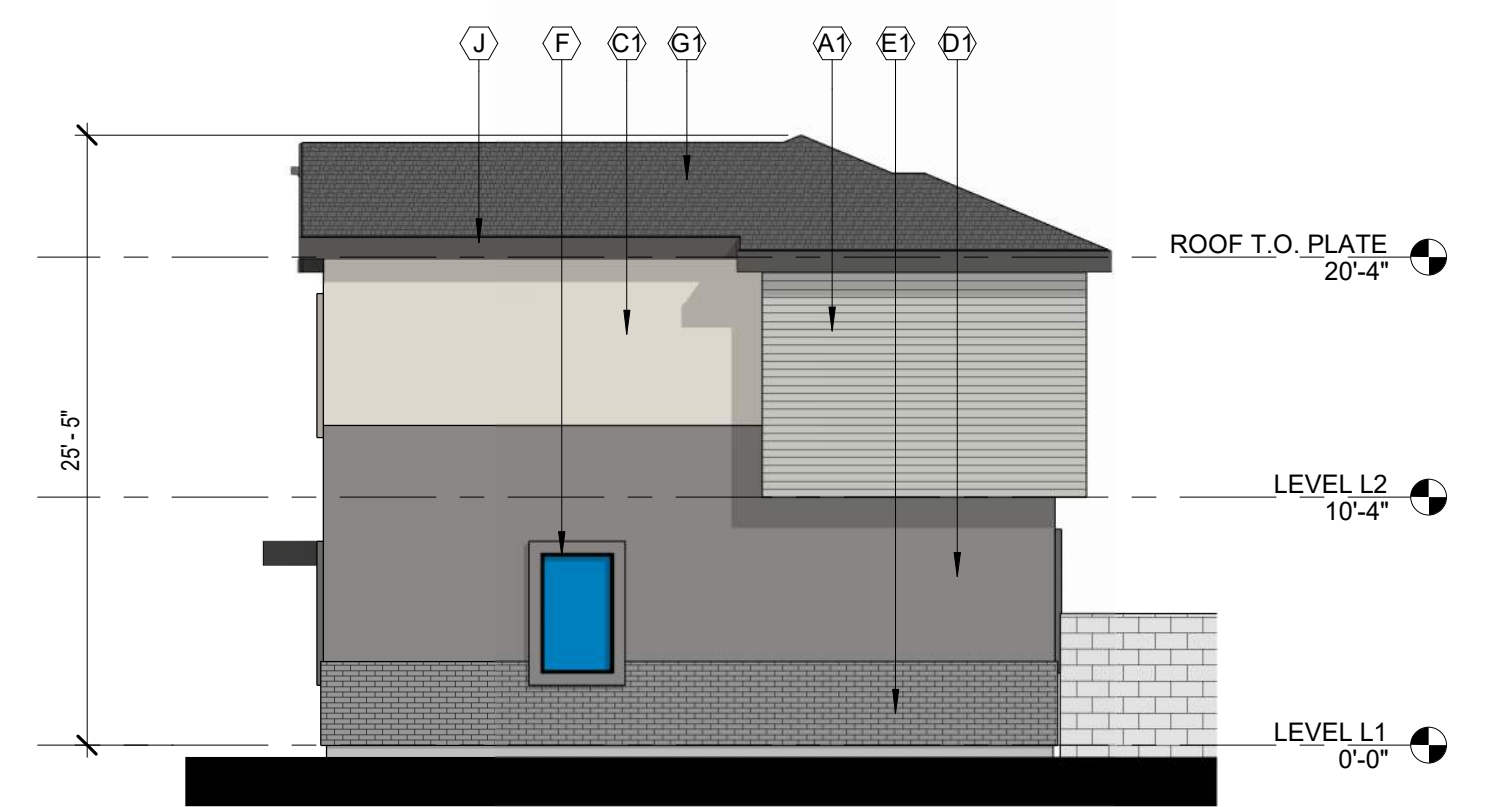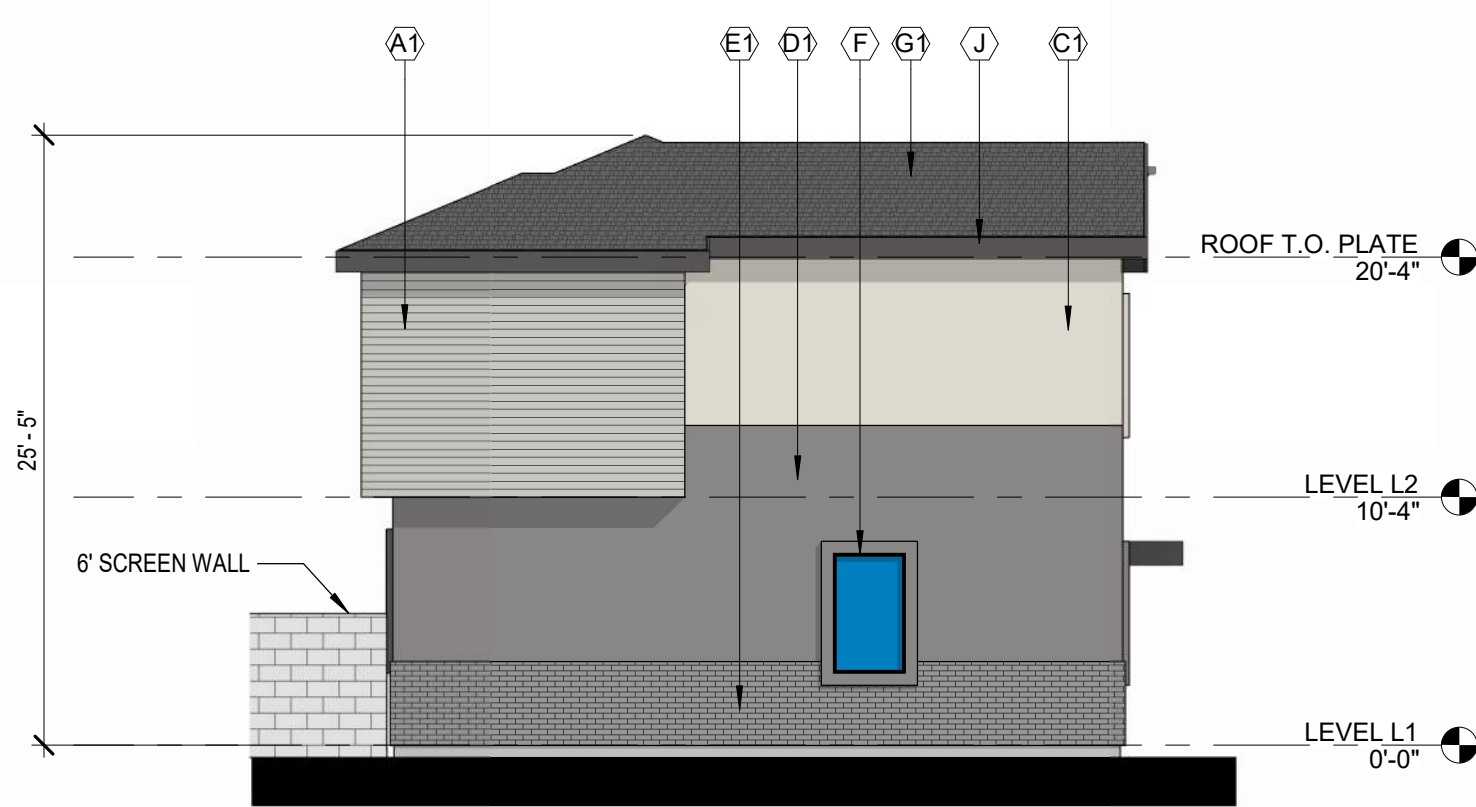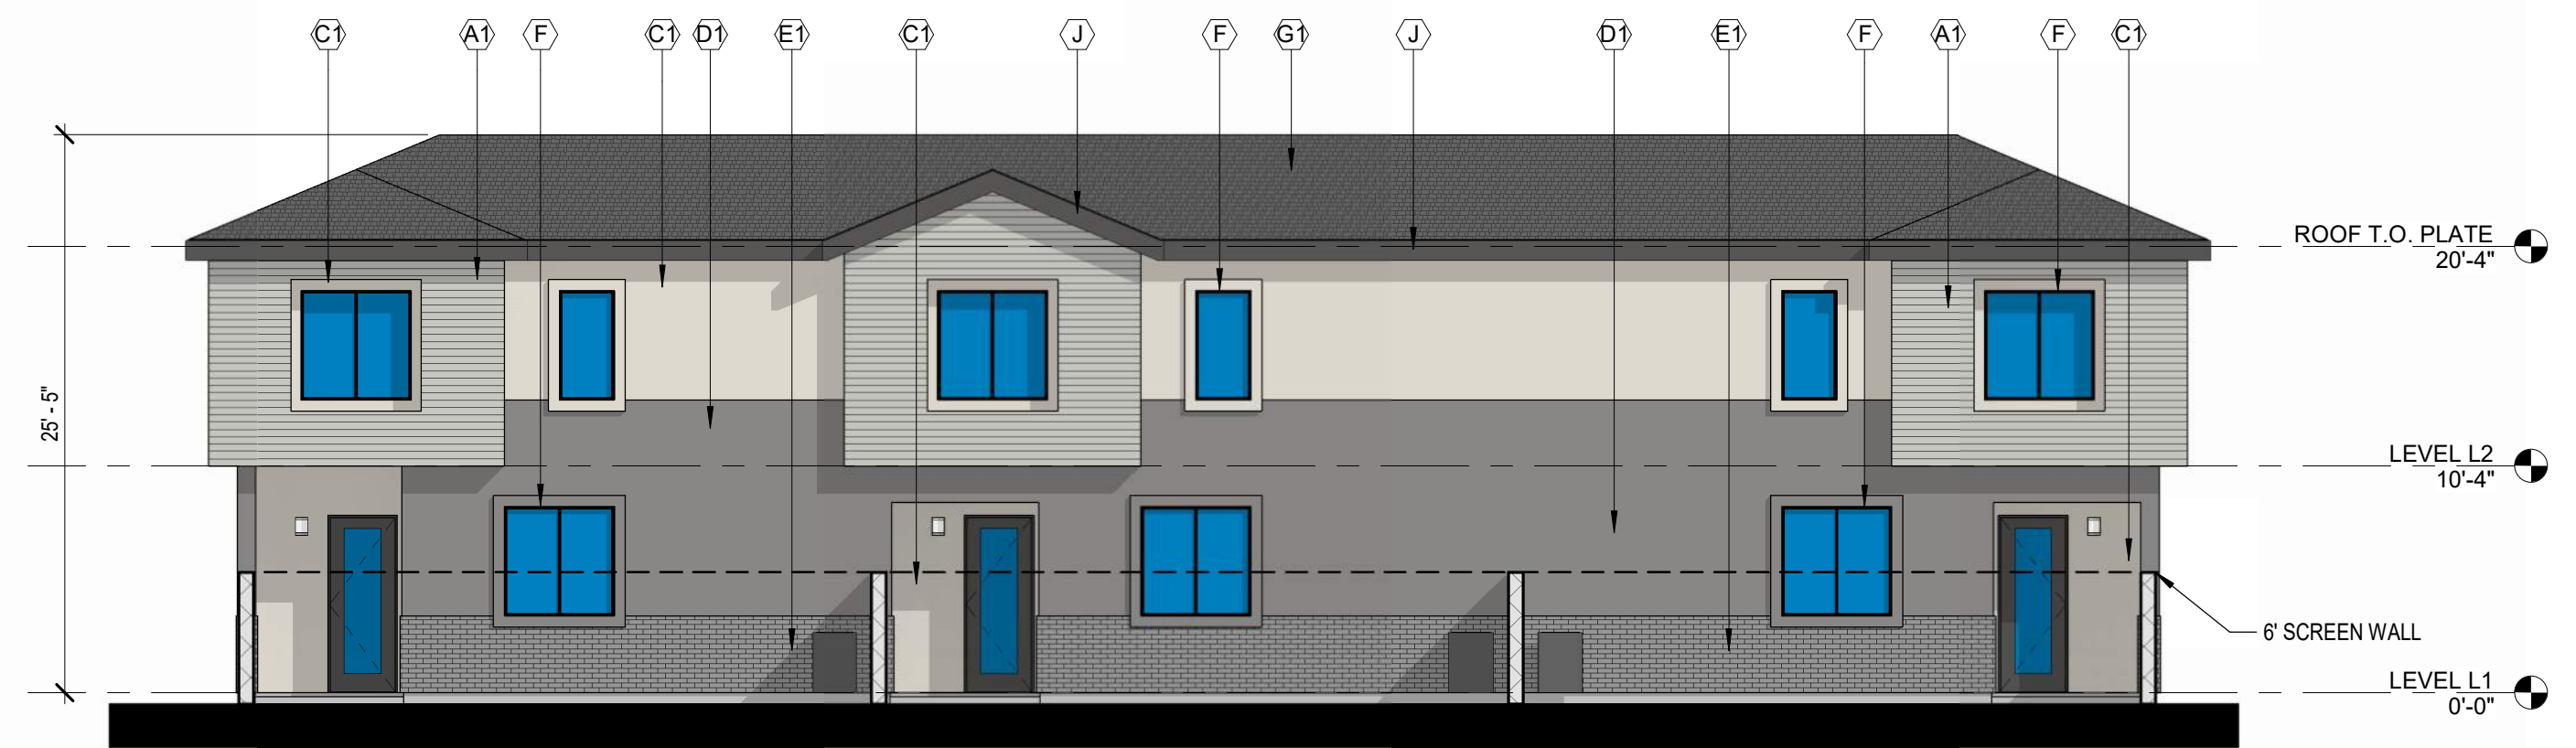

GOLDFIELD


BTR

SEC OF S. GOLDFIELD RD AND
RESORT BLVD

APACHE JUNCTION, ARIZONA 85219

Office of Rich Barber
ORB
Architecture, LLC

WorldHQ@ORBArch.com

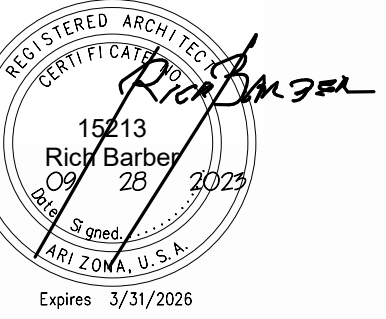

RE-ZONING SUBMITTAL

DATE: SEPTEMBER 28, 2023 ORB #: 23-206

A3.34a

BUILDING TYPE 3 COLOR SCHEME I



Architectural elevation drawing of a two-story building facade. The drawing shows a symmetrical design with a central gabled section. The roof is dark brown. The upper level (Level L2) has a height of 10'-4" and features several windows with blue panes. The lower level (Level L1) has a height of 0'-0" and features a brick base, a 6' screen wall, and a door. Vertical dimensions on the left indicate a total height of 20'-5" from the ground to the roof top of plate. Callouts C1 through F1 point to specific architectural features.

Sectional elevation drawing of a building facade. The drawing shows a cross-section of the building with various materials and levels indicated. The roof is labeled "ROOF T.O. PLATE 20'-4\"". The building is divided into three main levels: "LEVEL L2 10'-4\"", "LEVEL L1 0'-0\"", and "LEVEL L3 0'-0\"". The materials shown include a "6\" SCREEN WALL" on the left, a "BRICK" wall on the right, and a "CONCRETE" foundation. The drawing also shows a "GLASS" door and a "GLASS" window. The overall height of the building is indicated as "25'-5\"".




Sectional elevation drawing of a building facade. The drawing shows a cross-section of the building with a gabled roof. The roof is labeled "ROOF T.O. PLATE 20'-4\"

RE-ZONING SUBMITTAL

DATE: SEPTEMBER 28, 2023 ORB #: 23-206




A3.34b

BUILDING TYPE 3 COLOR SCHEME 2

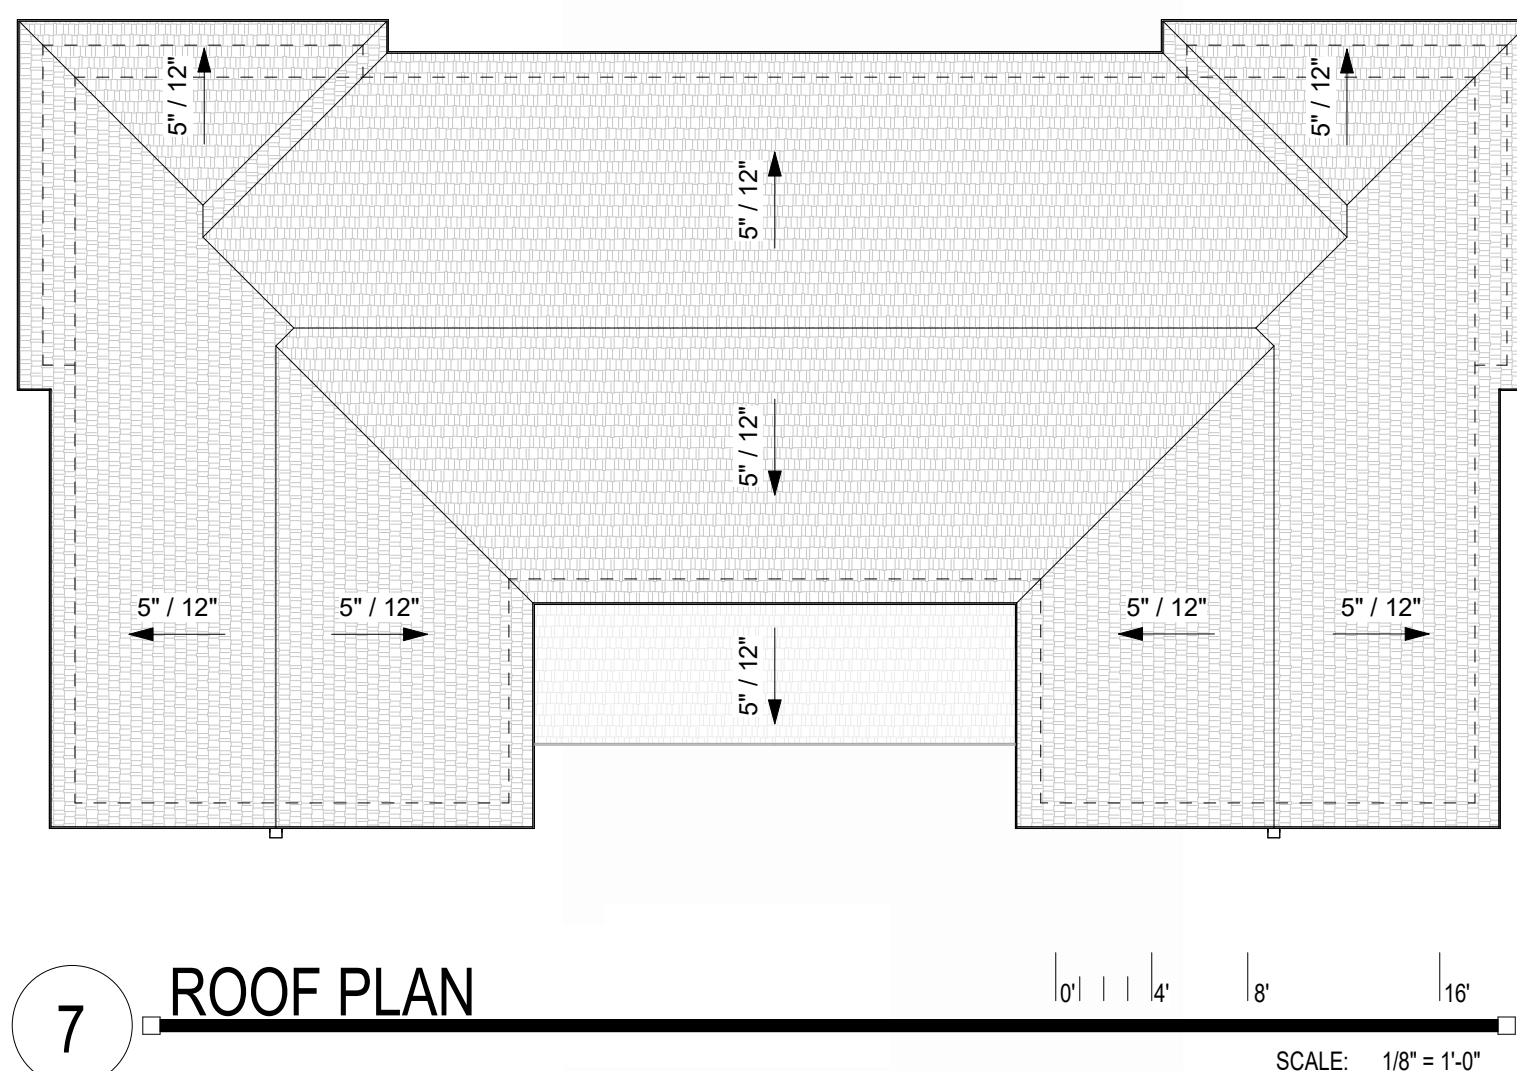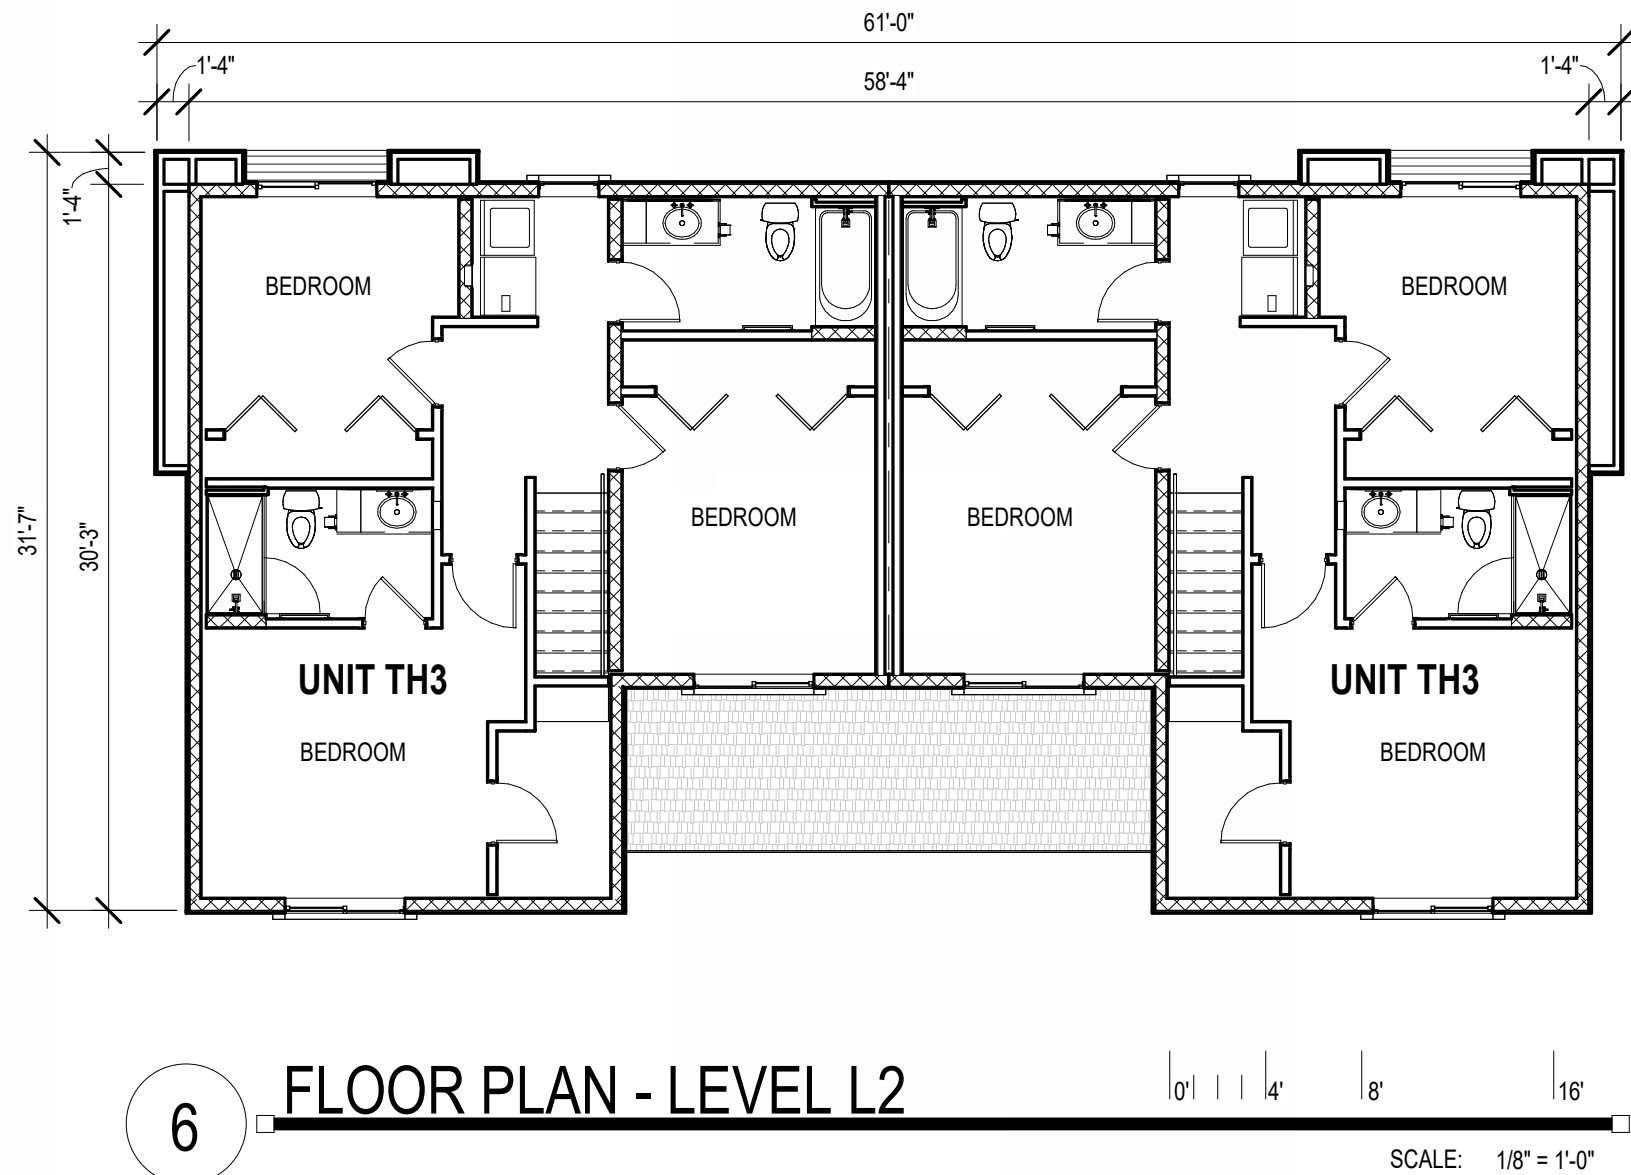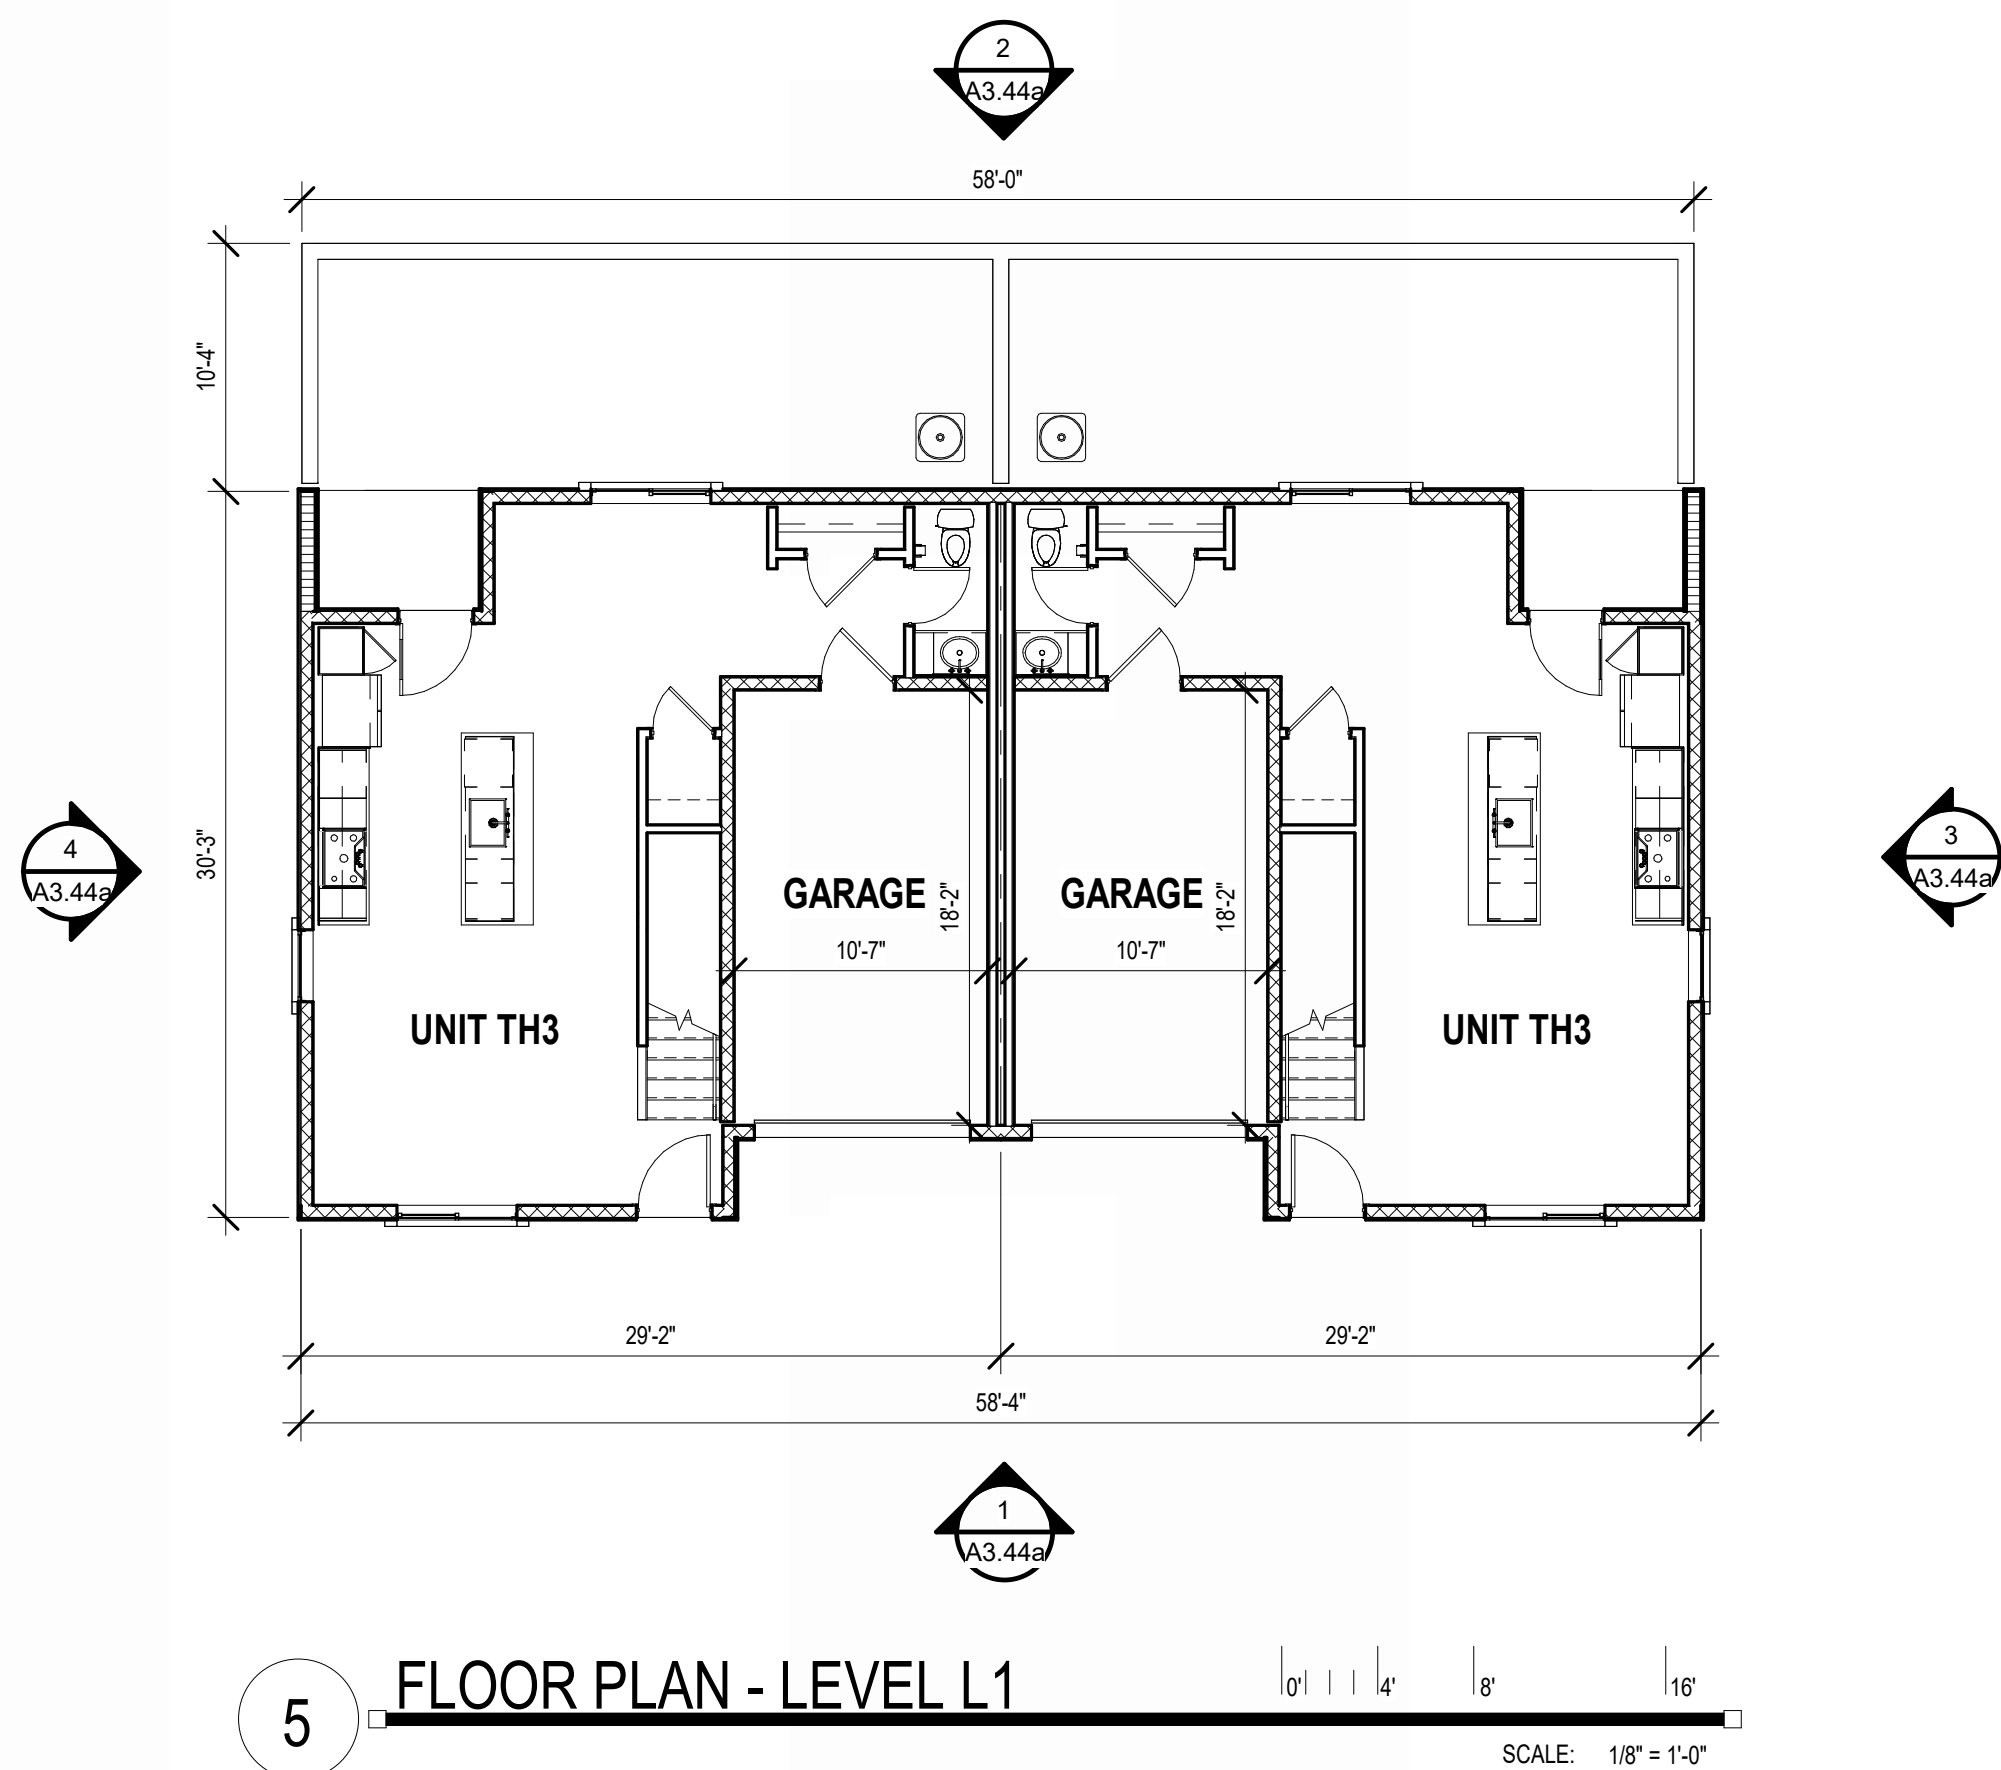

EXTERIOR FINISH SCHEDULE


A1	CEMENTITIOUS PANEL COLOR DUNN EDWARDS DET600 "DOLPHIN TALES"
A2	CEMENTITIOUS PANEL COLOR DUNN EDWARDS DEW383 "COOL DECEMBER"
C1	STUCCO FINISH DUNN EDWARDS DE6212 "CRISP MUSLIN"
D1	STUCCO FINISH DUNN EDWARDS DE6376 "LOOKING GLASS"
D2	STUCCO FINISH DUNN EDWARDS DE6215 "WOODEN PEG"
E1	CORONADO STONE BRICK VENEER COLOR "WOLF GREY"
E2	CORONADO STONE BRICK VENEER COLOR "BEAR CREEK"
F	VINYL WINDOW FRAME COLOR BLACK
G1	FLAT CONCRETE ROOF TILES "SIERRA MADRE"
G2	FLAT CONCRETE ROOF TILES "AVONDALE BLEND"
H	GARAGE DOOR TO BE PAINTED FINISH DUNN EDWARDS DE6378 "JET"
I	METAL TO BE PAINTED FINISH DUNN EDWARDS DE6378 "JET"
J	METAL FASCIA TO BE PAINTED FINISH DUNN EDWARDS DE6378 "JET"

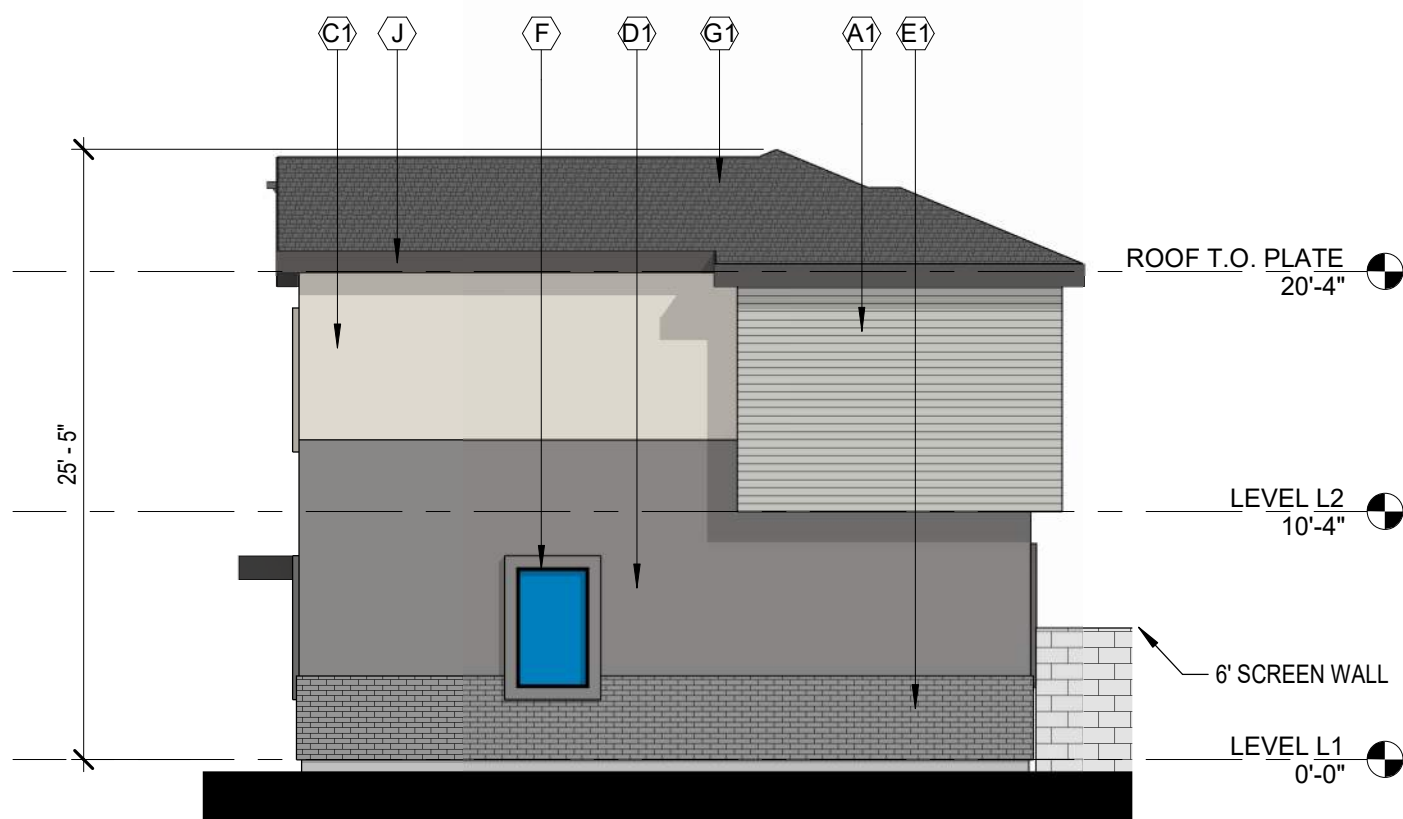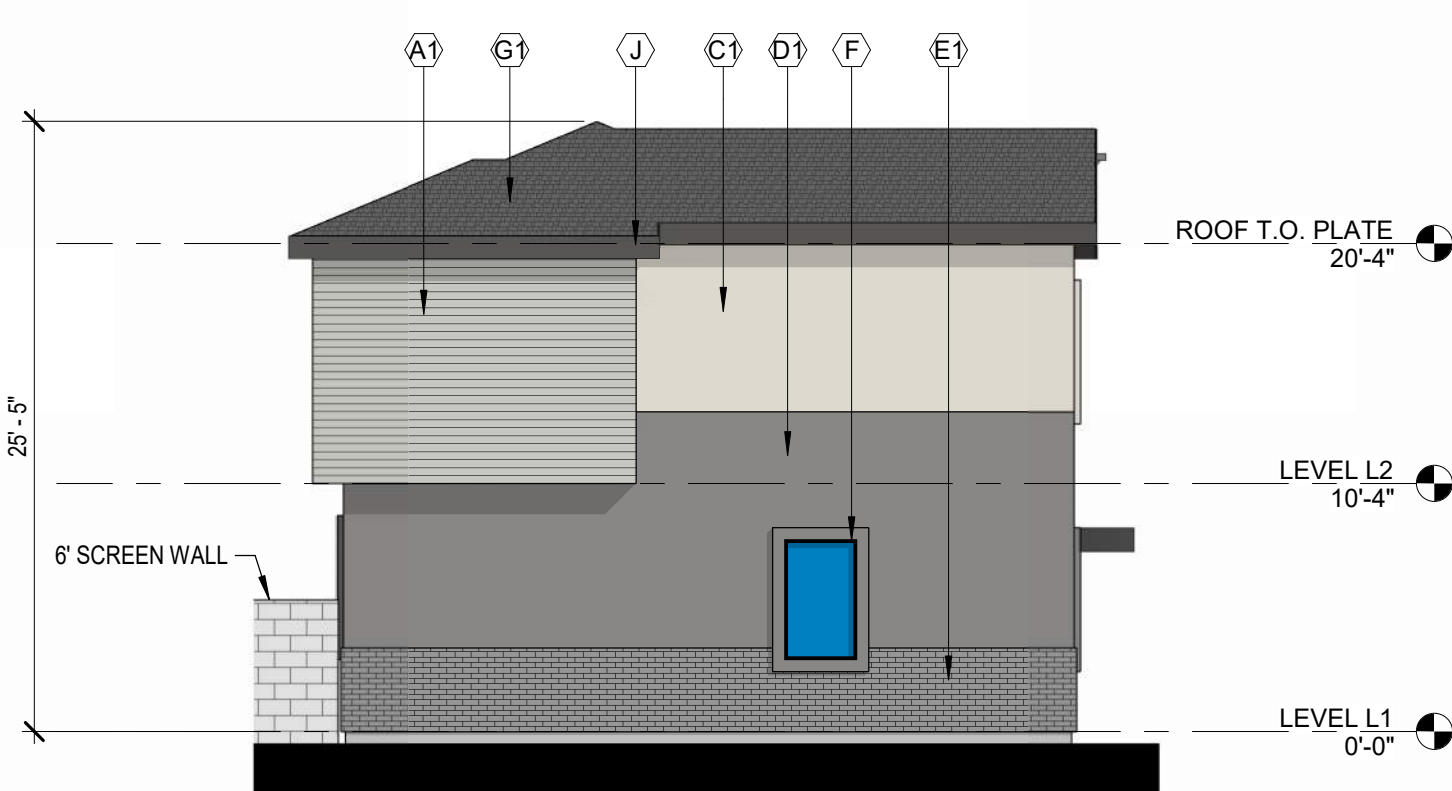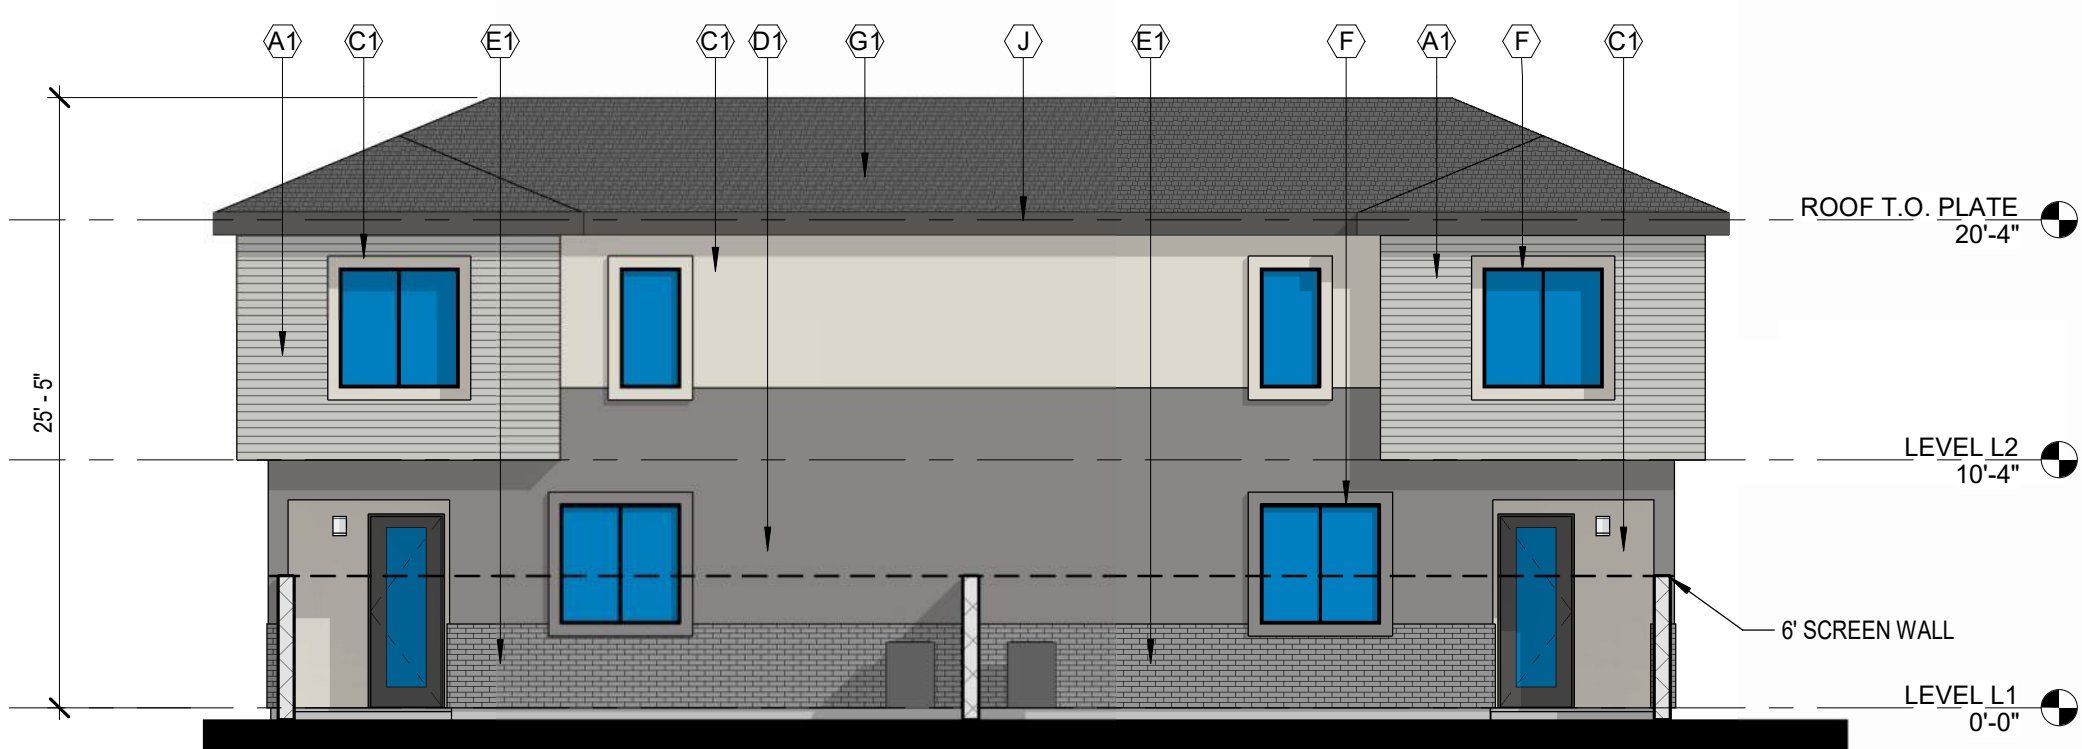

GOLDFIELD BTR
SEC OF S. GOLDFIELD RD AND
RESORT BLVD
APACHE JUNCTION, ARIZONA 85219

Office of Rich Barber
ORB
Architecture, LLC

WorldHQ@ORBArch.com

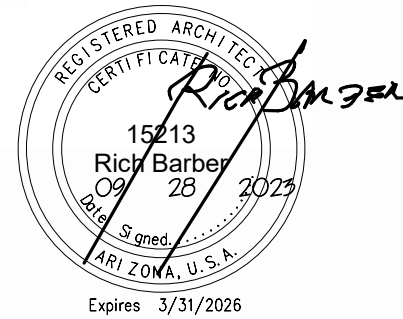

RE-ZONING SUBMITTAL
DATE: SEPTEMBER 28, 2023 ORB #: 23-206

A3.44a
BUILDING TYPE 4 COLOR SCHEME 1

A1	CEMENTITIOUS PANEL COLOR DUNN EDWARDS DET600 "DOLPHIN TALES"
A2	CEMENTITIOUS PANEL COLOR DUNN EDWARDS DEW383 "COOL DECEMBER"
C1	STUCCO FINISH DUNN EDWARDS DE6212 "CRISP MUSLIN"
D1	STUCCO FINISH DUNN EDWARDS DE6376 "LOOKING GLASS"
D2	STUCCO FINISH DUNN EDWARDS DE6215 "WOODEN PEG"
E1	CORONADO STONE BRICK VENEER COLOR "WOLF GREY"
E2	CORONADO STONE BRICK VENEER COLOR "BEAR CREEK"
F	VINYL WINDOW FRAME COLOR BLACK
G1	FLAT CONCRETE ROOF TILES "SIERRA MADRE"
G2	FLAT CONCRETE ROOF TILES "AVONDALE BLEND"
H	GARAGE DOOR TO BE PAINTED FINISH DUNN EDWARDS DE6378 "JET"
I	METAL TO BE PAINTED FINISH DUNN EDWARDS DE6378 "JET"
J	METAL FASCIA TO BE PAINTED FINISH DUNN EDWARDS DE6378 "JET"




RE-ZONING SUBMITTAL


DATE: SEPTEMBER 28, 2023 ORB #: 23-206

A3.44b


BUILDING TYPE 4 COLOR SCHEME 2

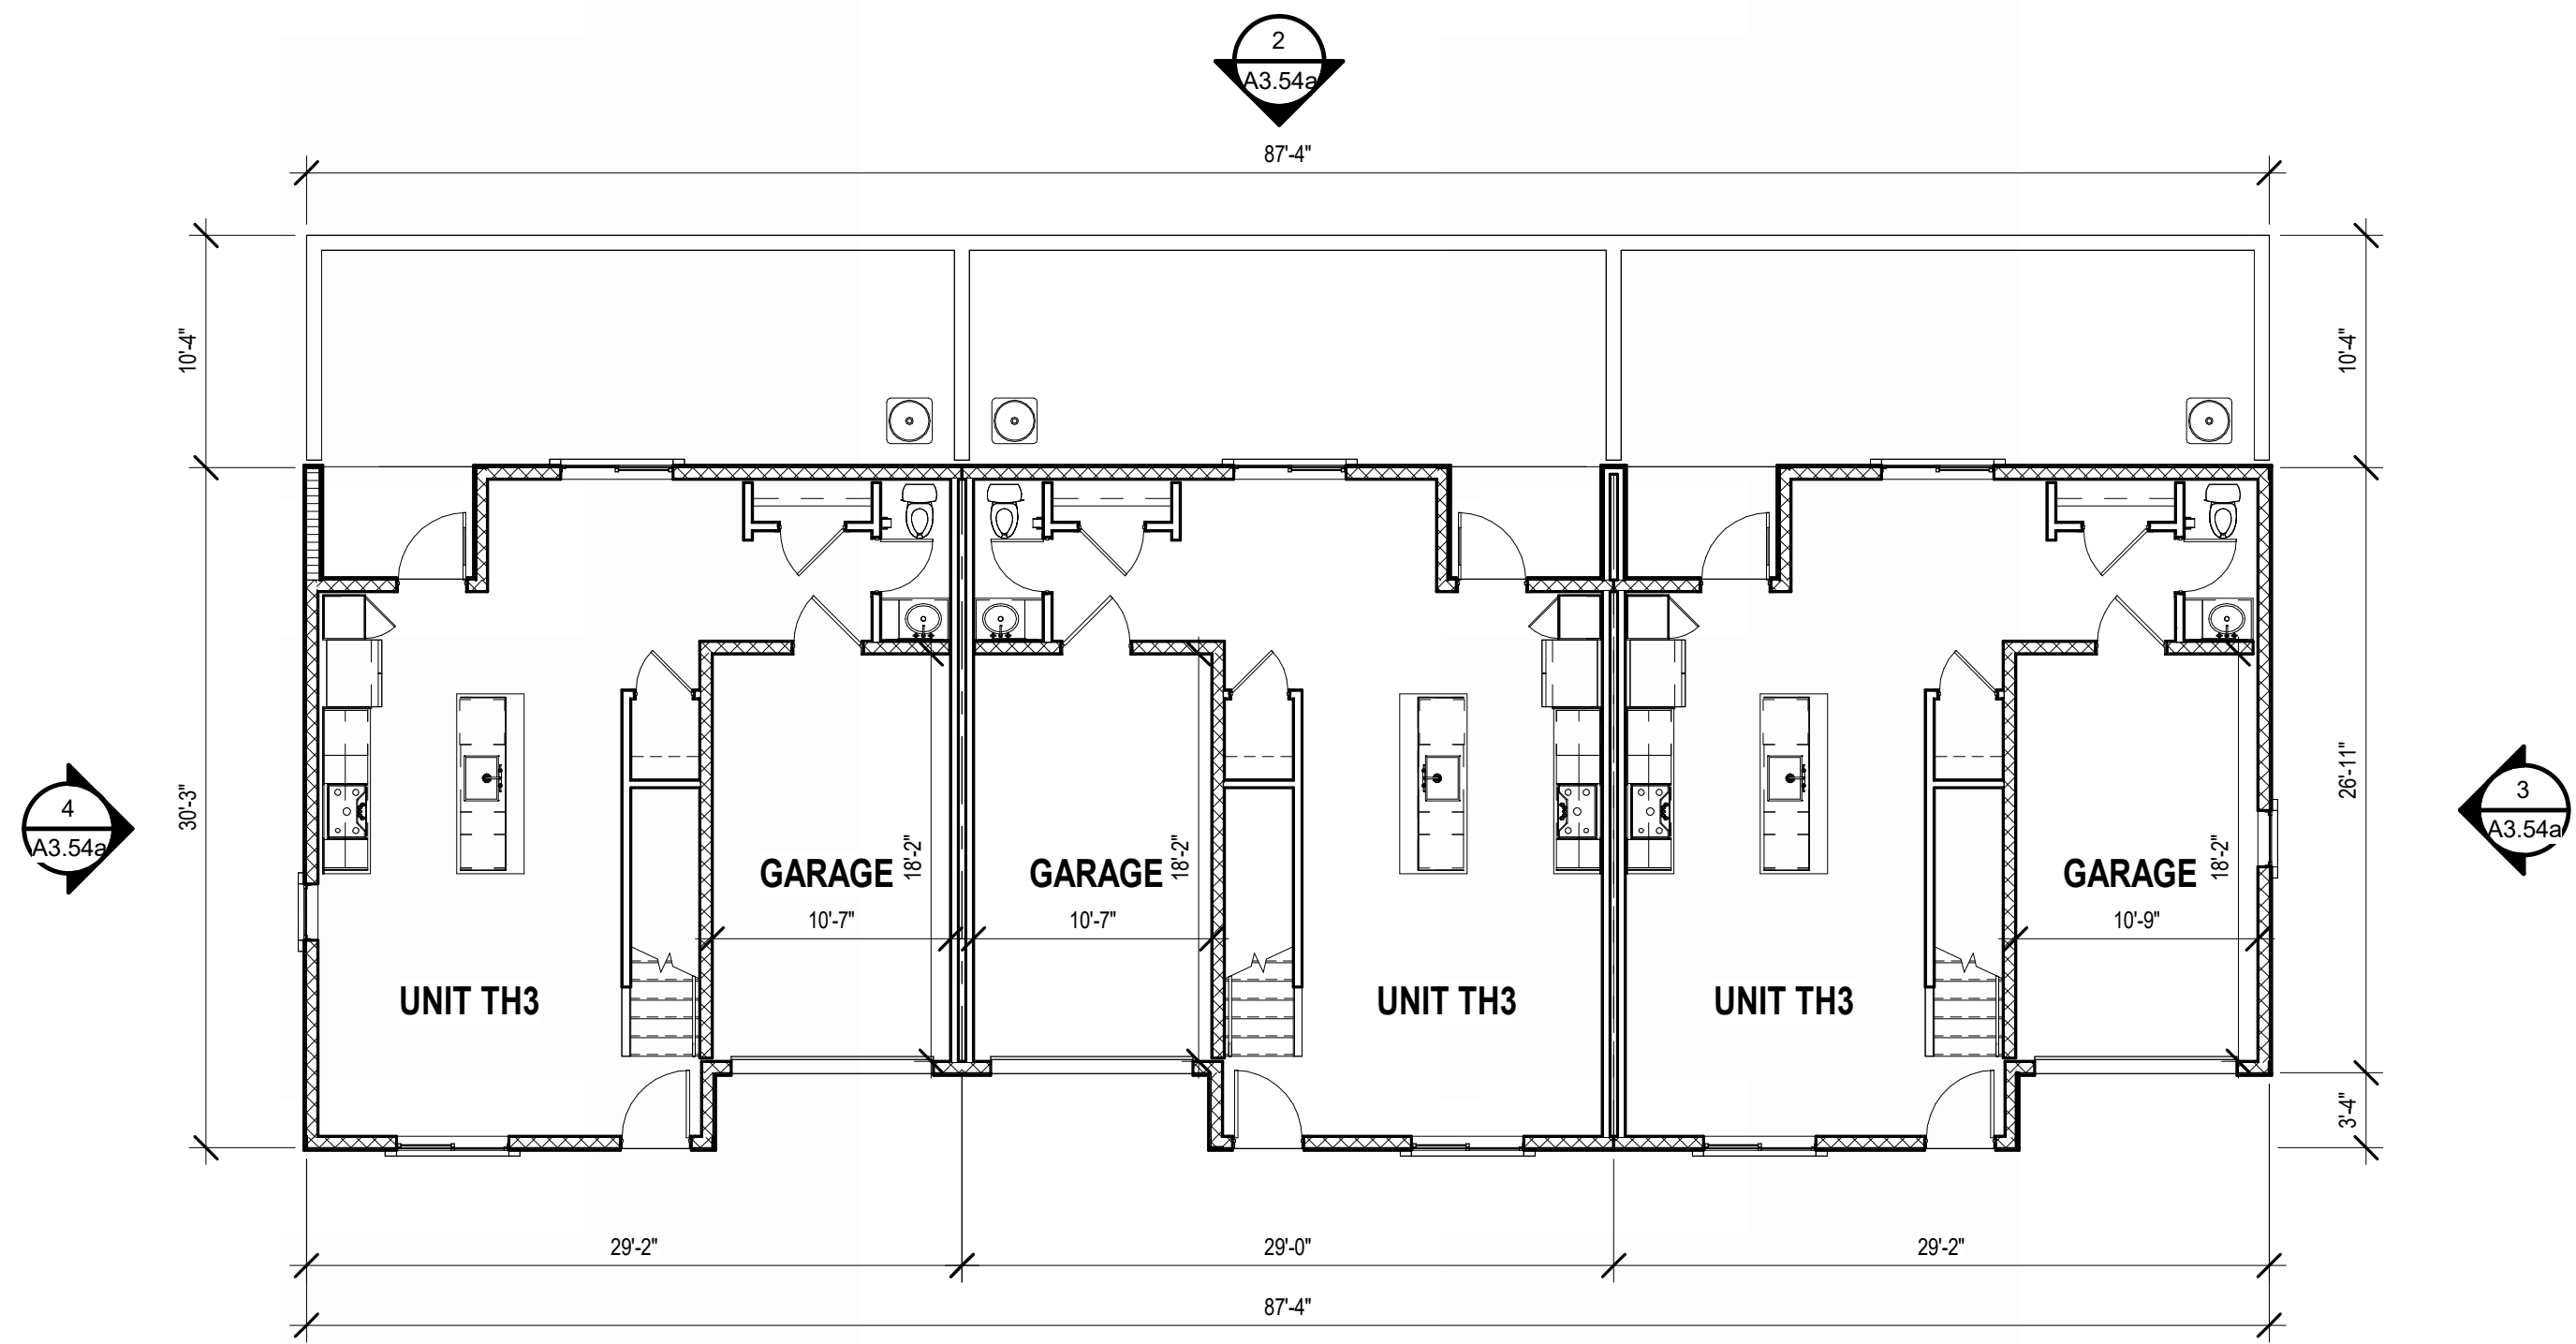

5 FLOOR PLAN - LEVEL L1
SCALE: 1/8" = 1'-0"

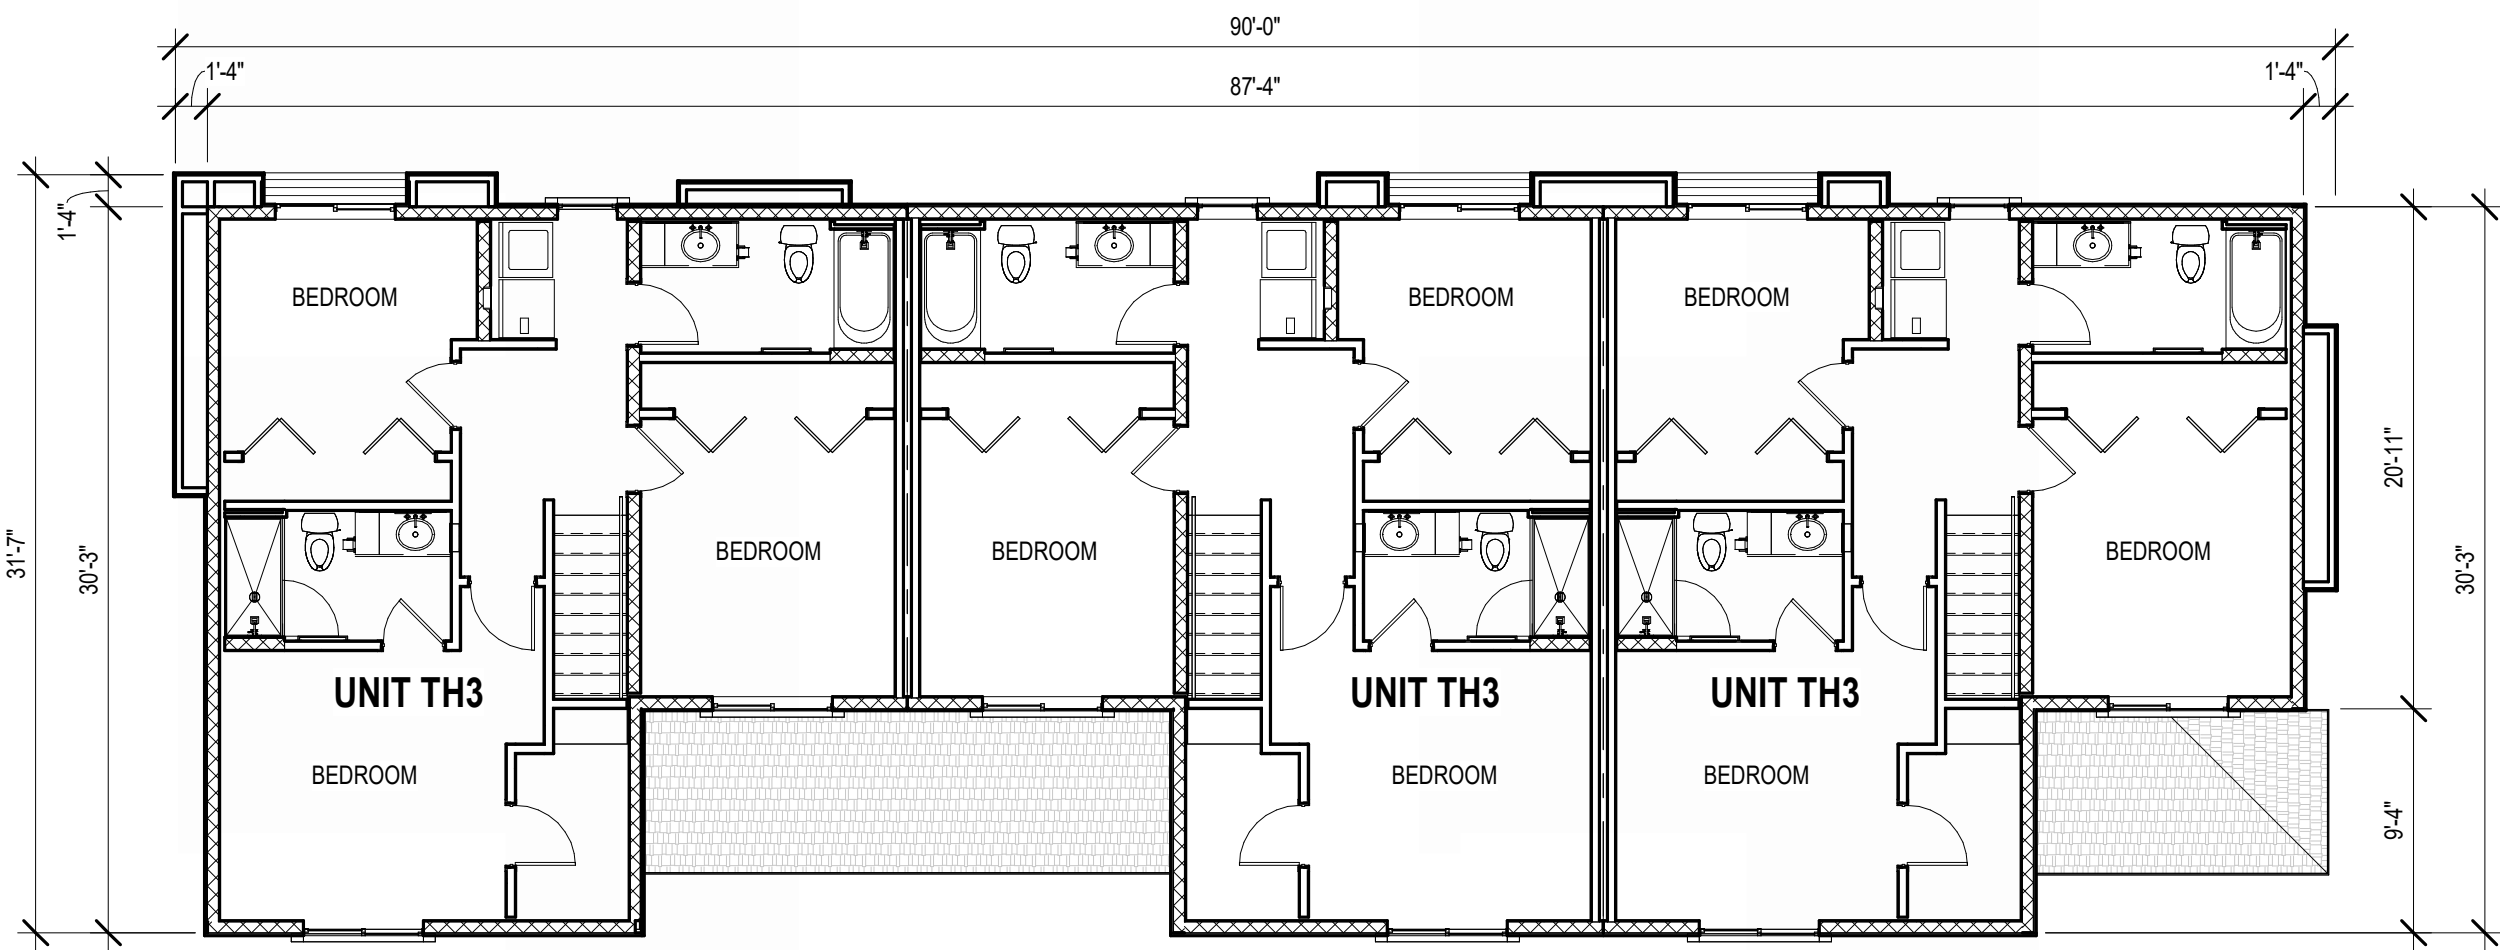

6 FLOOR PLAN - LEVEL L2
SCALE: 1/8" = 1'-0"

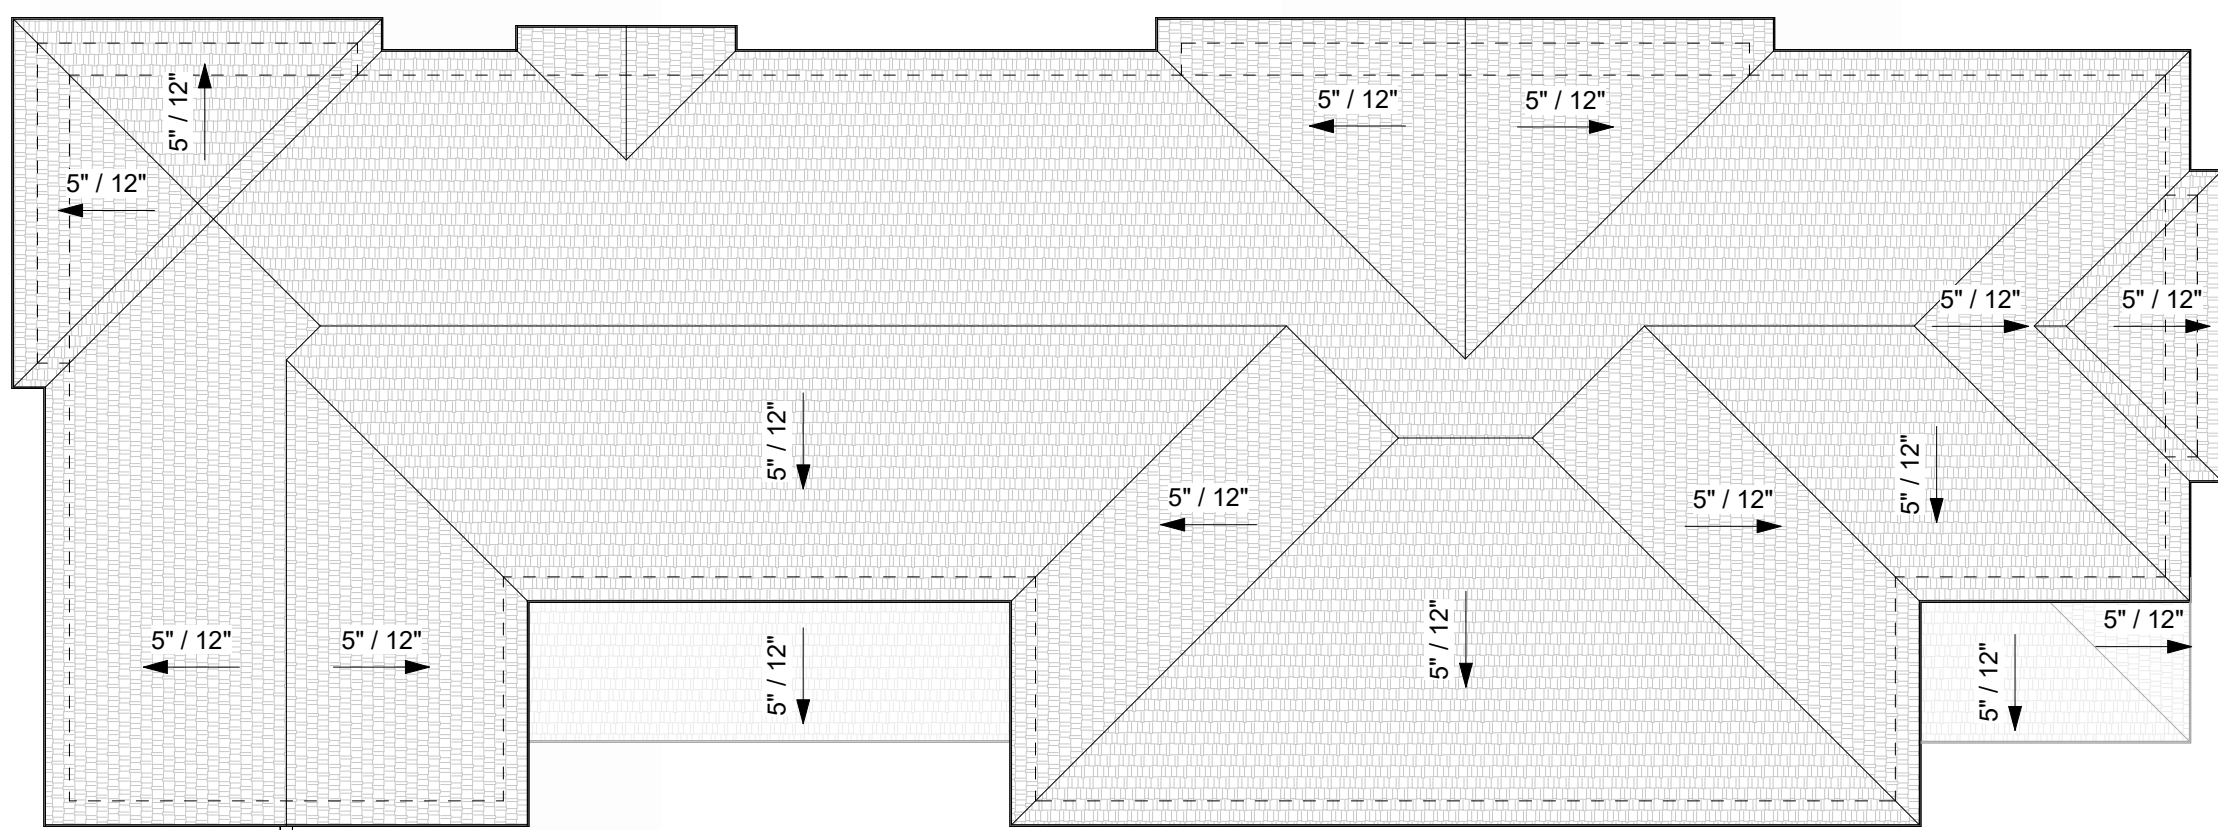


7 ROOF PLAN
SCALE: 1/8" = 1'-0"

EXTERIOR FINISH SCHEDULE


A1	CEMENTITIOUS PANEL COLOR DUNN EDWARDS DET600 "DOLPHIN TALES"
A2	CEMENTITIOUS PANEL COLOR DUNN EDWARDS DEW383 "COOL DECEMBER"
C1	STUCCO FINISH DUNN EDWARDS DE6212 "CRISP MUSLIN"
D1	STUCCO FINISH DUNN EDWARDS DE6376 "LOOKING GLASS"
D2	STUCCO FINISH DUNN EDWARDS DE6215 "WOODEN PEG"
E1	CORONADO STONE BRICK VENEER COLOR "WOLF GREY"
E2	CORONADO STONE BRICK VENEER COLOR "BEAR CREEK"
F	VINYL WINDOW FRAME COLOR BLACK
G1	FLAT CONCRETE ROOF TILES "SIERRA MADRE"
G2	FLAT CONCRETE ROOF TILES "AVONDALE BLEND"
H	GARAGE DOOR TO BE PAINTED FINISH DUNN EDWARDS DE6378 "JET"
I	METAL TO BE PAINTED FINISH DUNN EDWARDS DE6378 "JET"
J	METAL FASCIA TO BE PAINTED FINISH DUNN EDWARDS DE6378 "JET"




1 FRONT COLOR ELEVATION
SCALE: 1/8" = 1'-0"

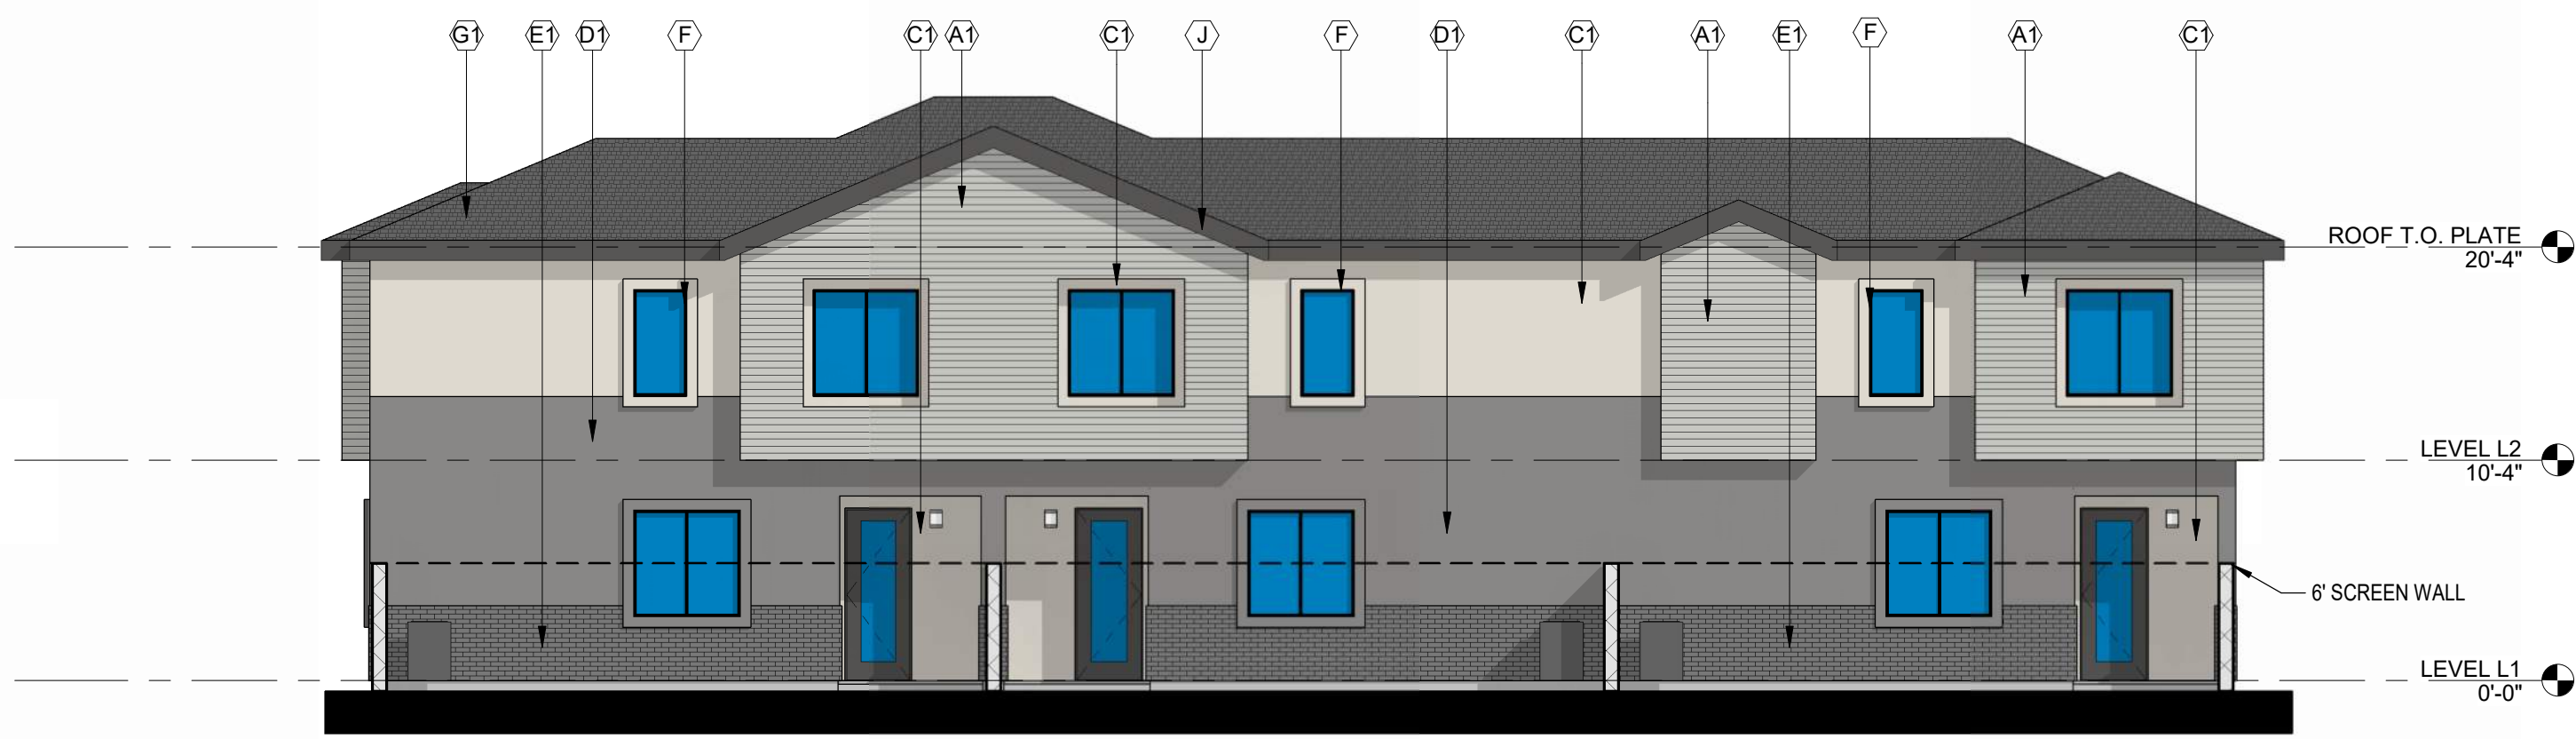

2 REAR COLOR ELEVATION
SCALE: 1/8" = 1'-0"

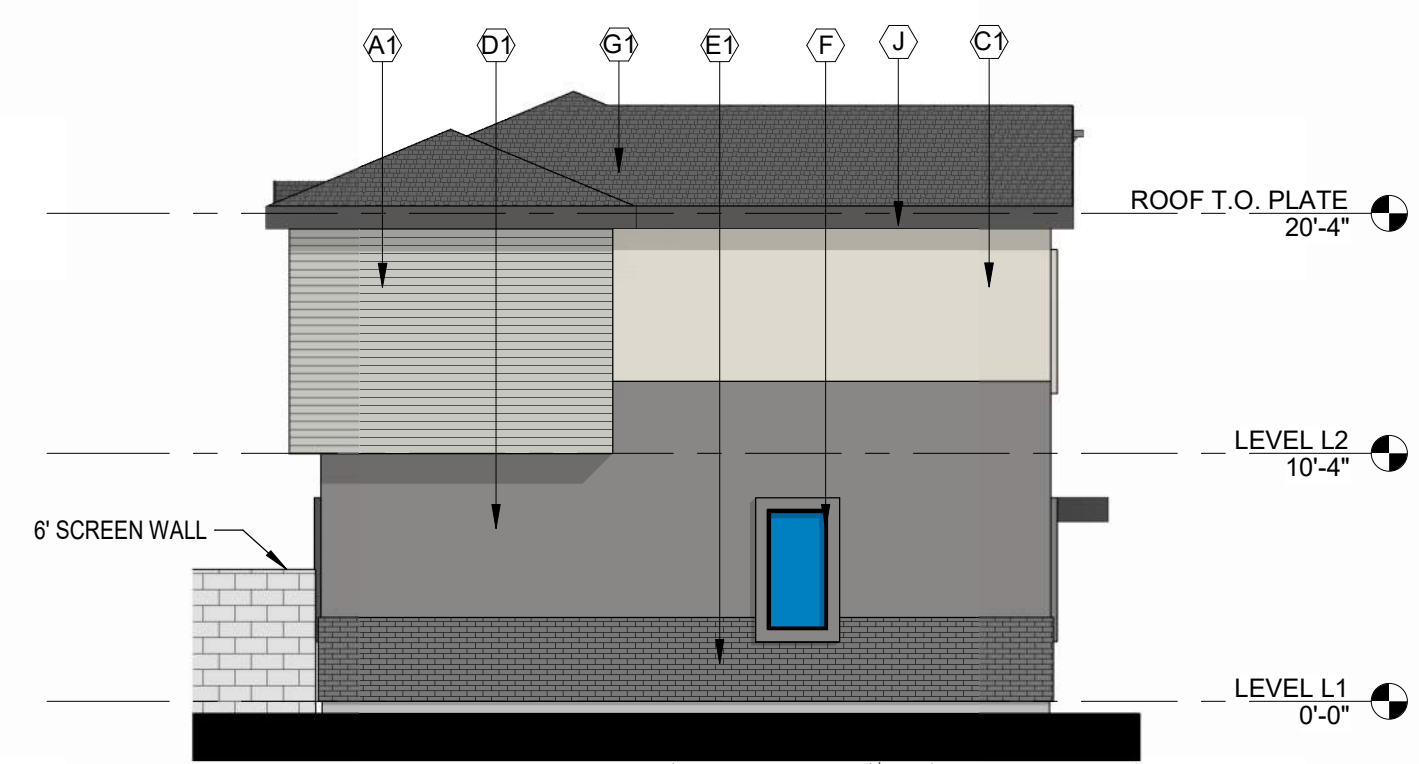

4 LEFT COLOR ELEVATION
SCALE: 1/8" = 1'-0"

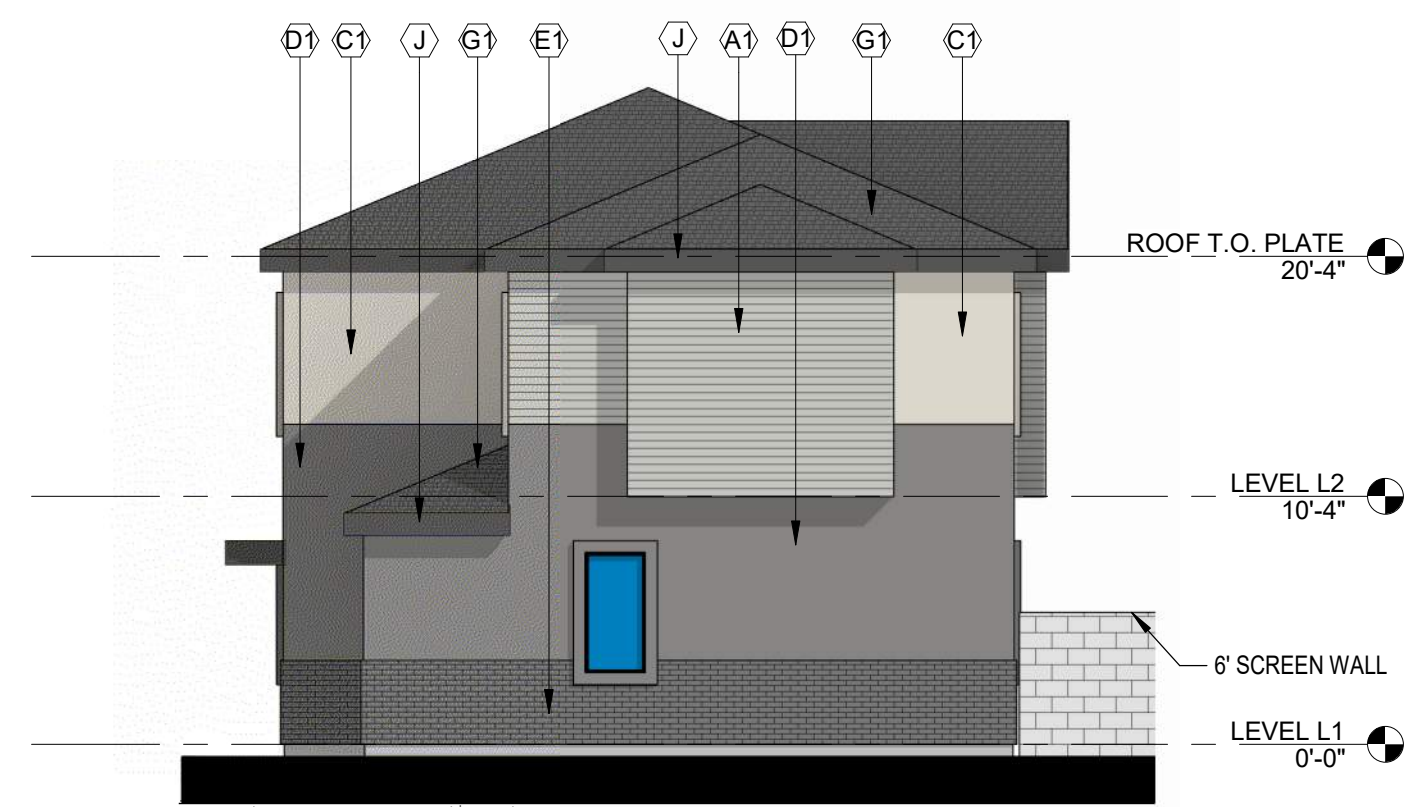

3 RIGHT COLOR ELEVATION
SCALE: 1/8" = 1'-0"


GOLDFIELD

BTR

SEC OF S. GOLDFIELD RD AND
RESORT BLVD
APACHE JUNCTION, ARIZONA 85219

Office of Rich Barber
ORB
Architecture, LLC

WorldHQ@ORBArch.com

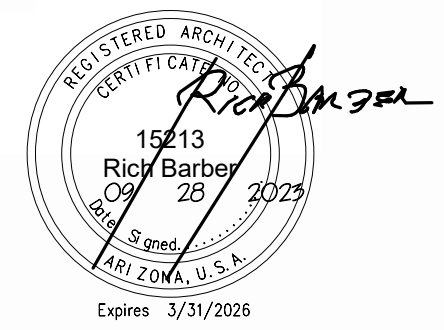

RE-ZONING SUBMITTAL

DATE: SEPTEMBER 28, 2023 ORB #: 23-206

A3.54a

BUILDING TYPE 5 COLOR SCHEME I

A1	CEMENTITIOUS PANEL COLOR DUNN EDWARDS DET600 "DOLPHIN TALES"
A2	CEMENTITIOUS PANEL COLOR DUNN EDWARDS DEW383 "COOL DECEMBER"
C1	STUCCO FINISH DUNN EDWARDS DE6212 "CRISP MUSLIN"
D1	STUCCO FINISH DUNN EDWARDS DE6376 "LOOKING GLASS"
D2	STUCCO FINISH DUNN EDWARDS DE6215 "WOODEN PEG"
E1	CORONADO STONE BRICK VENEER COLOR "WOLF GREY"
E2	CORONADO STONE BRICK VENEER COLOR "BEAR CREEK"
F	VINYL WINDOW FRAME COLOR BLACK
F1	FLAT CONCRETE ROOF TILES "SIERRA MADRE"
G2	FLAT CONCRETE ROOF TILES "AVONDALE BLEND"
H	GARAGE DOOR TO BE PAINTED FINISH DUNN EDWARDS DE6378 "JET"
I	METAL TO BE PAINTED FINISH DUNN EDWARDS DE6378 "JET"
J	METAL FASCIA TO BE PAINTED FINISH DUNN EDWARDS DE6378 "JET"






Office of Rich Barber
ORB
Architecture, LLC

WorldHQ@ORBArch.com





A3.54b

BUILDING TYPE 5 COLOR SCHEME 2

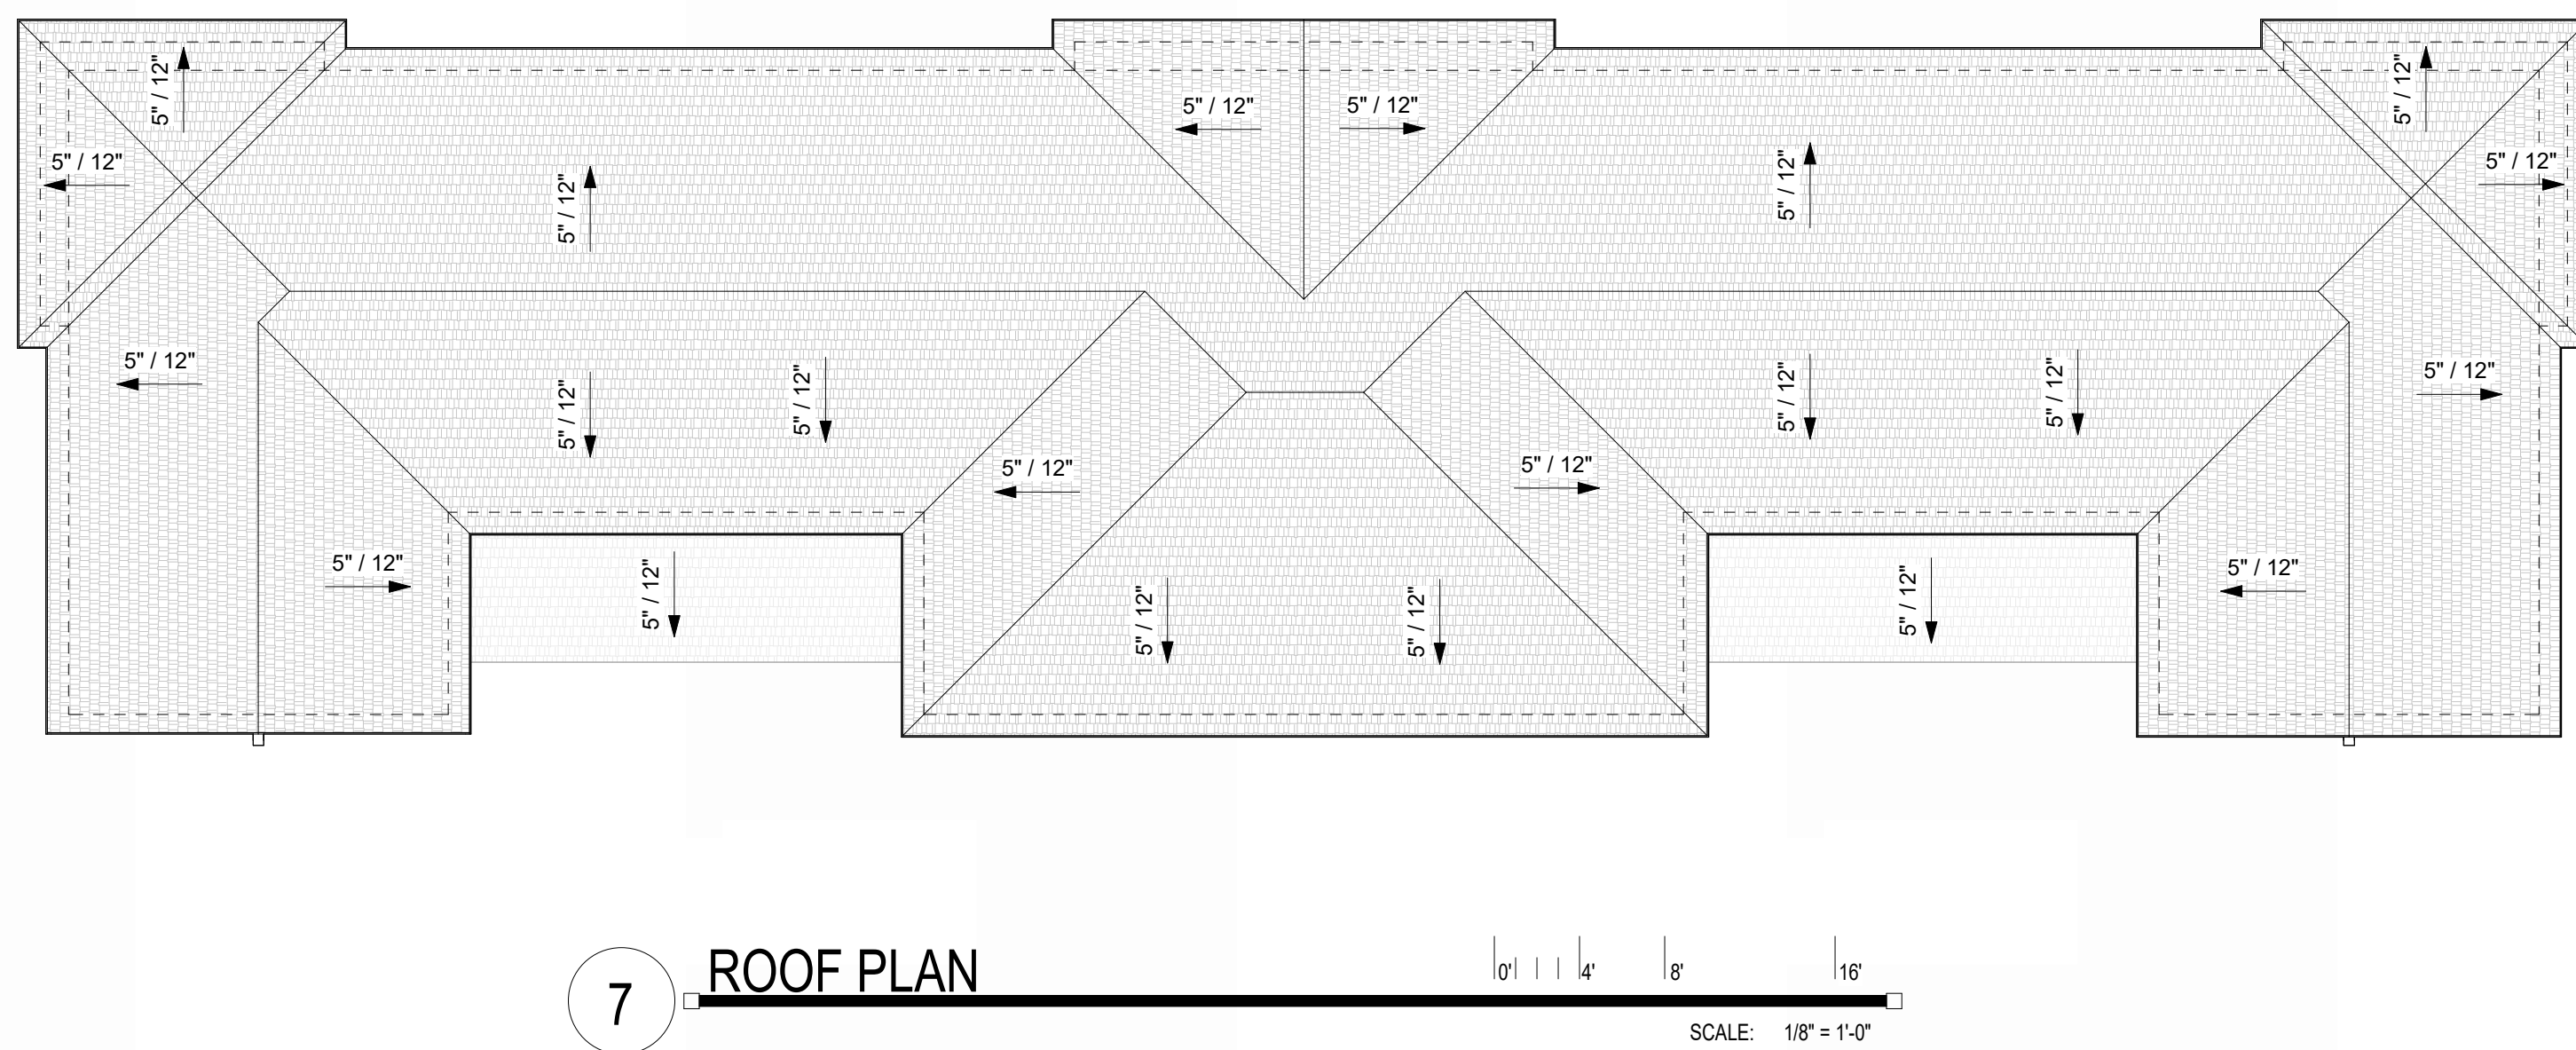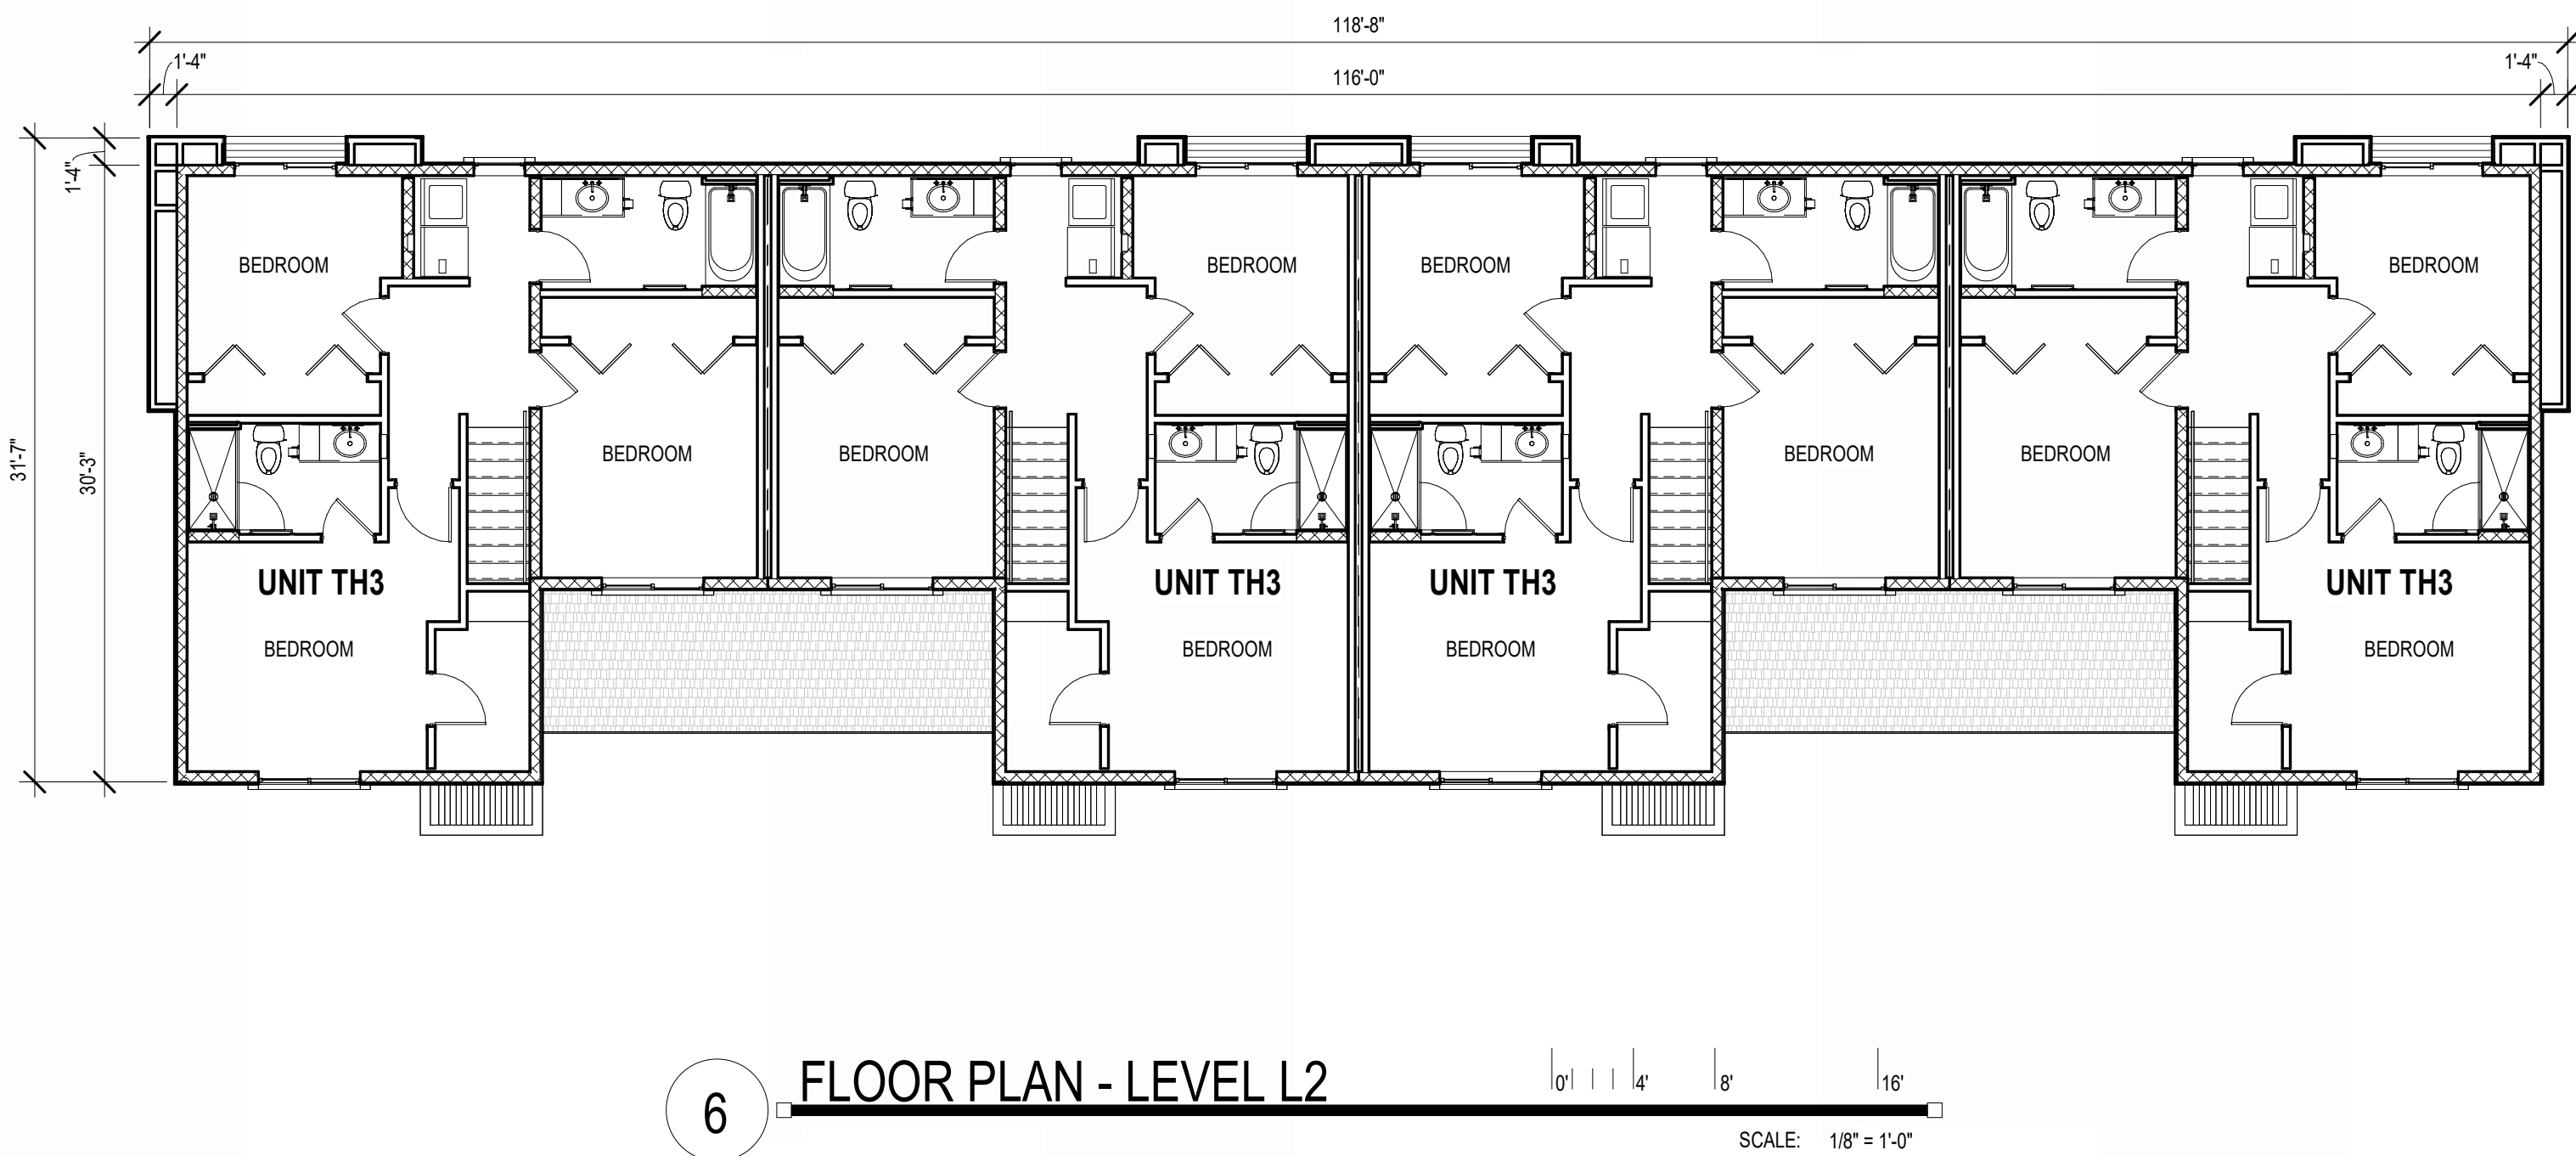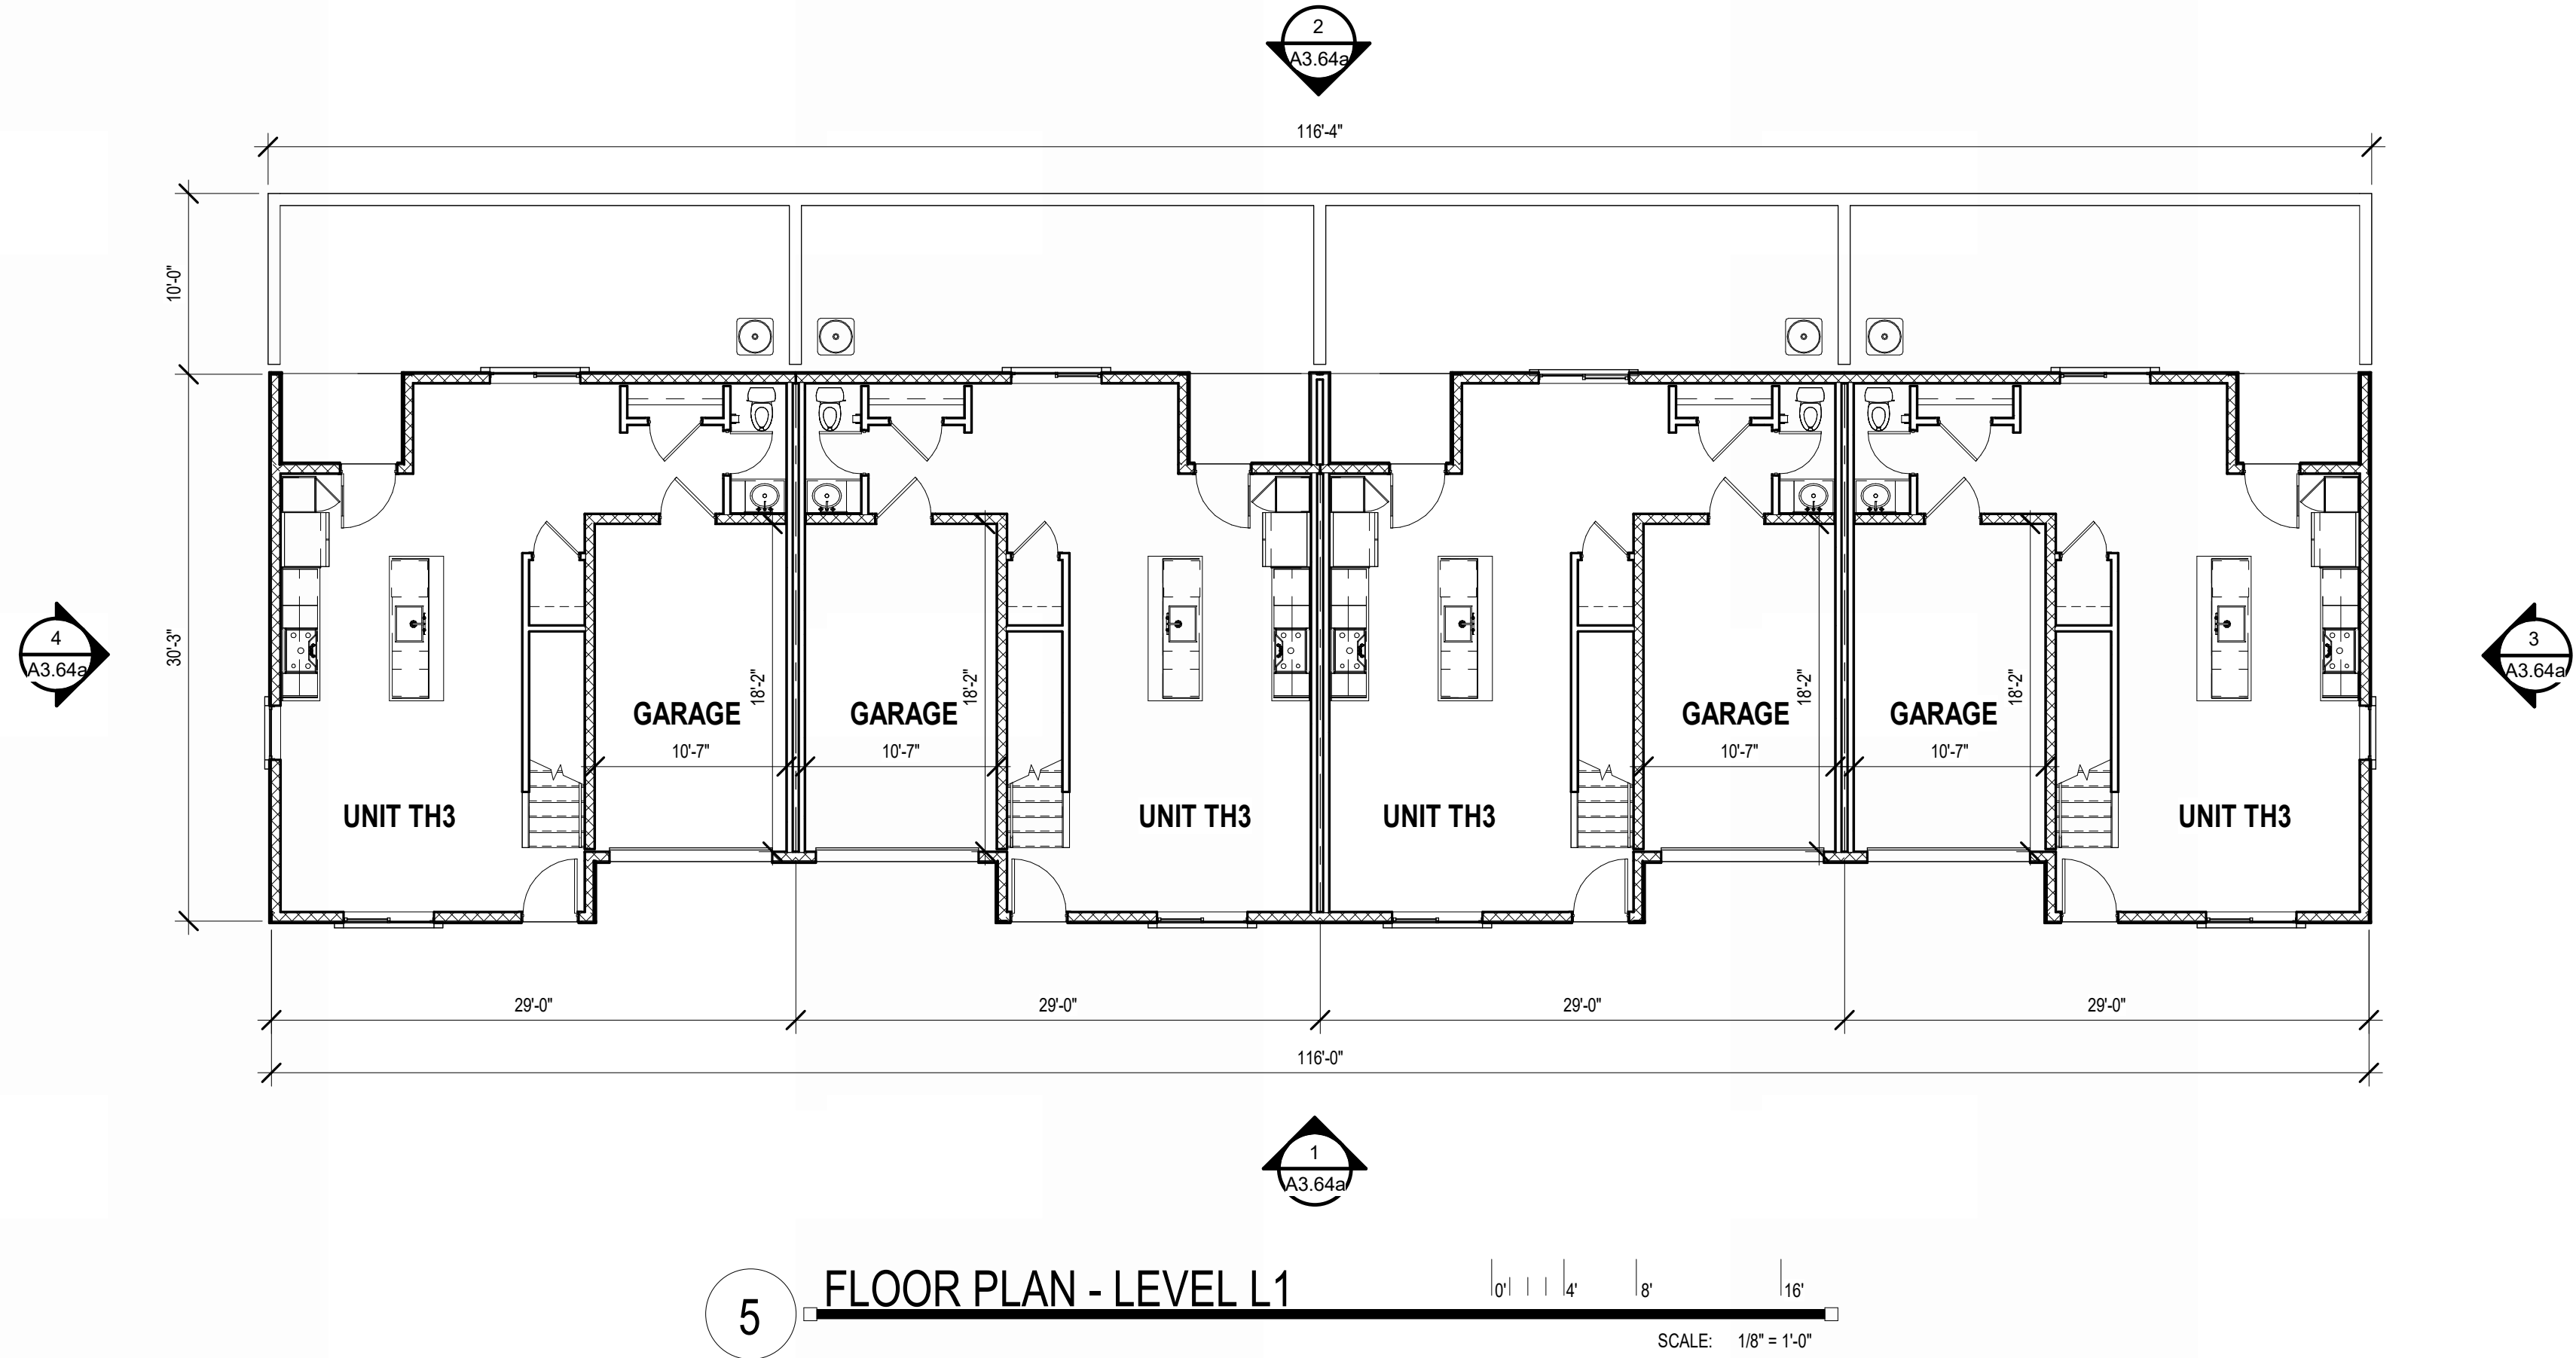

EXTERIOR FINISH SCHEDULE

A1	CEMENTITIOUS PANEL COLOR DUNN EDWARDS DET600 "DOLPHIN TALES"
A2	CEMENTITIOUS PANEL COLOR DUNN EDWARDS DEW383 "COOL DECEMBER"
C1	STUCCO FINISH DUNN EDWARDS DE6212 "CRISP MUSLIN"
D1	STUCCO FINISH DUNN EDWARDS DE6376 "LOOKING GLASS"
D2	STUCCO FINISH DUNN EDWARDS DE6215 "WOODEN PEG"
E1	CORONADO STONE BRICK VENEER COLOR "WOLF GREY"
E2	CORONADO STONE BRICK VENEER COLOR "BEAR CREEK"
F	VINYL WINDOW FRAME COLOR BLACK
G1	FLAT CONCRETE ROOF TILES "SIERRA MADRE"
G2	FLAT CONCRETE ROOF TILES "AVONDALE BLEND"
H	GARAGE DOOR TO BE PAINTED FINISH DUNN EDWARDS DE6378 "JET"
I	METAL TO BE PAINTED FINISH DUNN EDWARDS DE6378 "JET"
J	METAL FASCIA TO BE PAINTED FINISH DUNN EDWARDS DE6378 "JET"

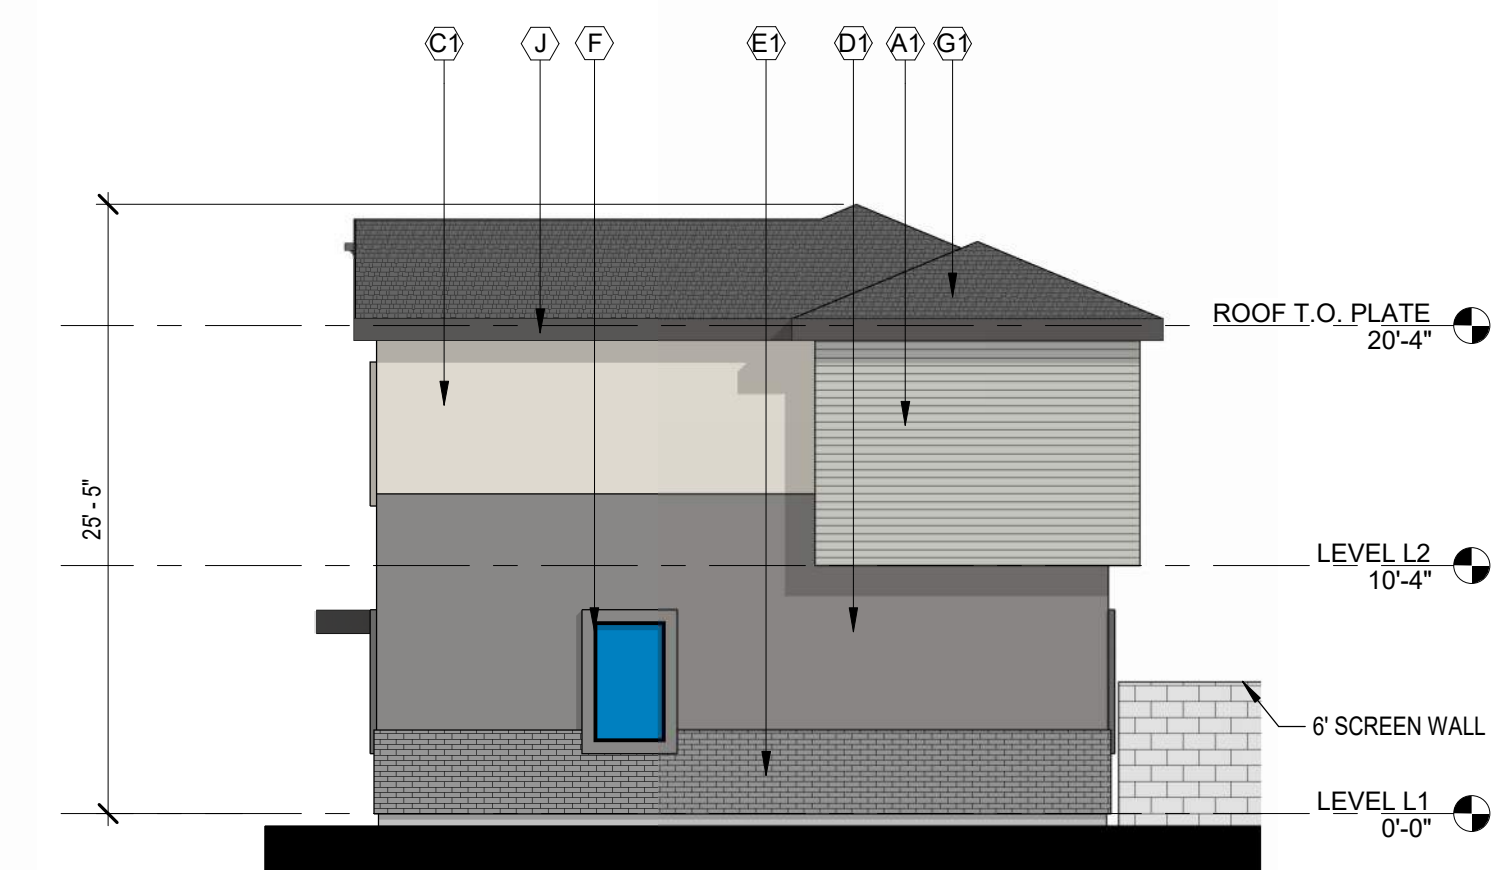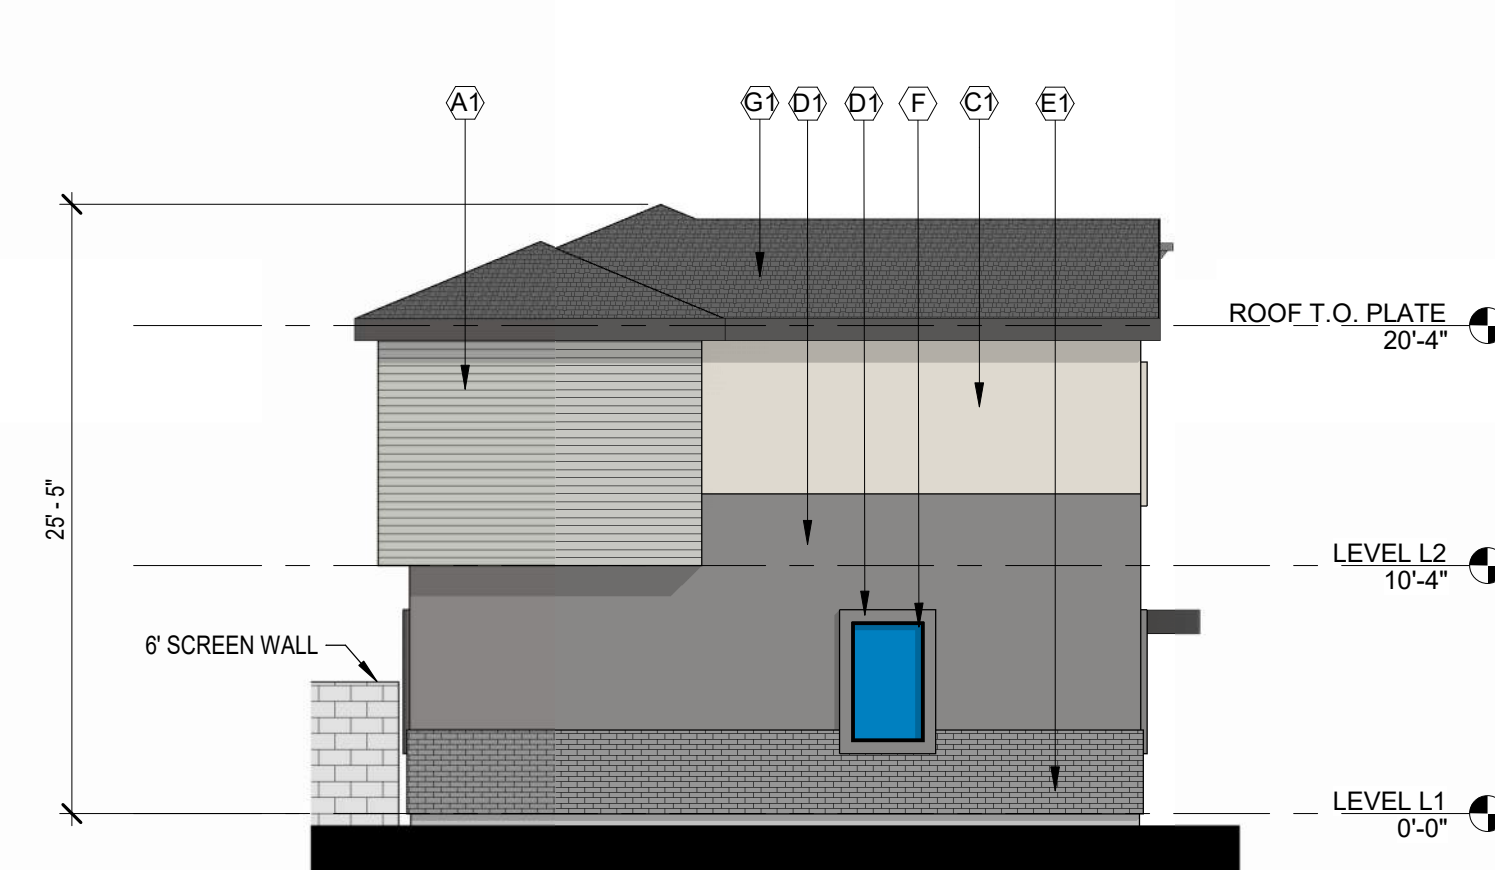


GOLDFIELD

BTR

SEC OF S. GOLDFIELD RD AND
RESORT BLVD
APACHE JUNCTION, ARIZONA 85219

Office of Rich Barber
Architecture, LLC
ORB

WorldHQ@ORBArch.com

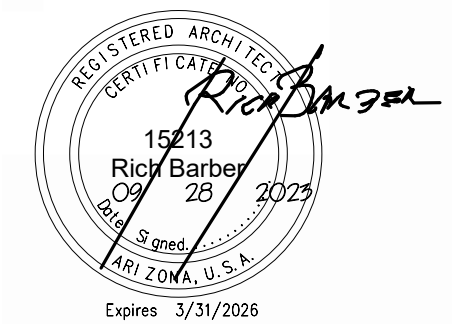

RE-ZONING SUBMITTAL

DATE: SEPTEMBER 28, 2023 ORB #: 23-206

A3.64a

BUILDING TYPE 6 COLOR SCHEME 1


EXTERIOR FINISH SCHEDULE

A1	CEMENTITIOUS PANEL COLOR DUNN EDWARDS DET600 "DOLPHIN TALES"
A2	CEMENTITIOUS PANEL COLOR DUNN EDWARDS DEW383 "COOL DECEMBER"
C1	STUCCO FINISH DUNN EDWARDS DE6212 "CRISP MUSLIN"
D1	STUCCO FINISH DUNN EDWARDS DE6376 "LOOKING GLASS"
D2	STUCCO FINISH DUNN EDWARDS DE6215 "WOODEN PEG"
E1	CORONADO STONE BRICK VENEER COLOR "WOLF GREY"
E2	CORONADO STONE BRICK VENEER COLOR "BEAR CREEK"
F	VINYL WINDOW FRAME COLOR BLACK
G1	FLAT CONCRETE ROOF TILES "SIERRA MADRE"
G2	FLAT CONCRETE ROOF TILES "AVONDALE BLEND"
H	GARAGE DOOR TO BE PAINTED FINISH DUNN EDWARDS DE6378 "JET"
I	METAL TO BE PAINTED FINISH DUNN EDWARDS DE6378 "JET"
J	METAL FASCIA TO BE PAINTED FINISH DUNN EDWARDS DE6378 "JET"

GOLDFIELD
BTR
SEC OF S. GOLDFIELD RD AND
RESORT BLVD
APACHE JUNCTION, ARIZONA 85219

Office of Rich Barber
ORB
Architecture, LLC

WorldHQ@ORBArch.com

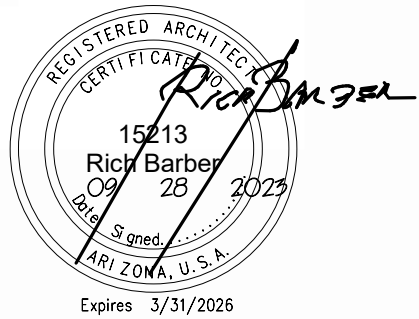


1 FRONT COLOR ELEVATION

SCALE: 1/8" = 1'-0"




2 REAR COLOR ELEVATION

SCALE: 1/8" = 1'-0"

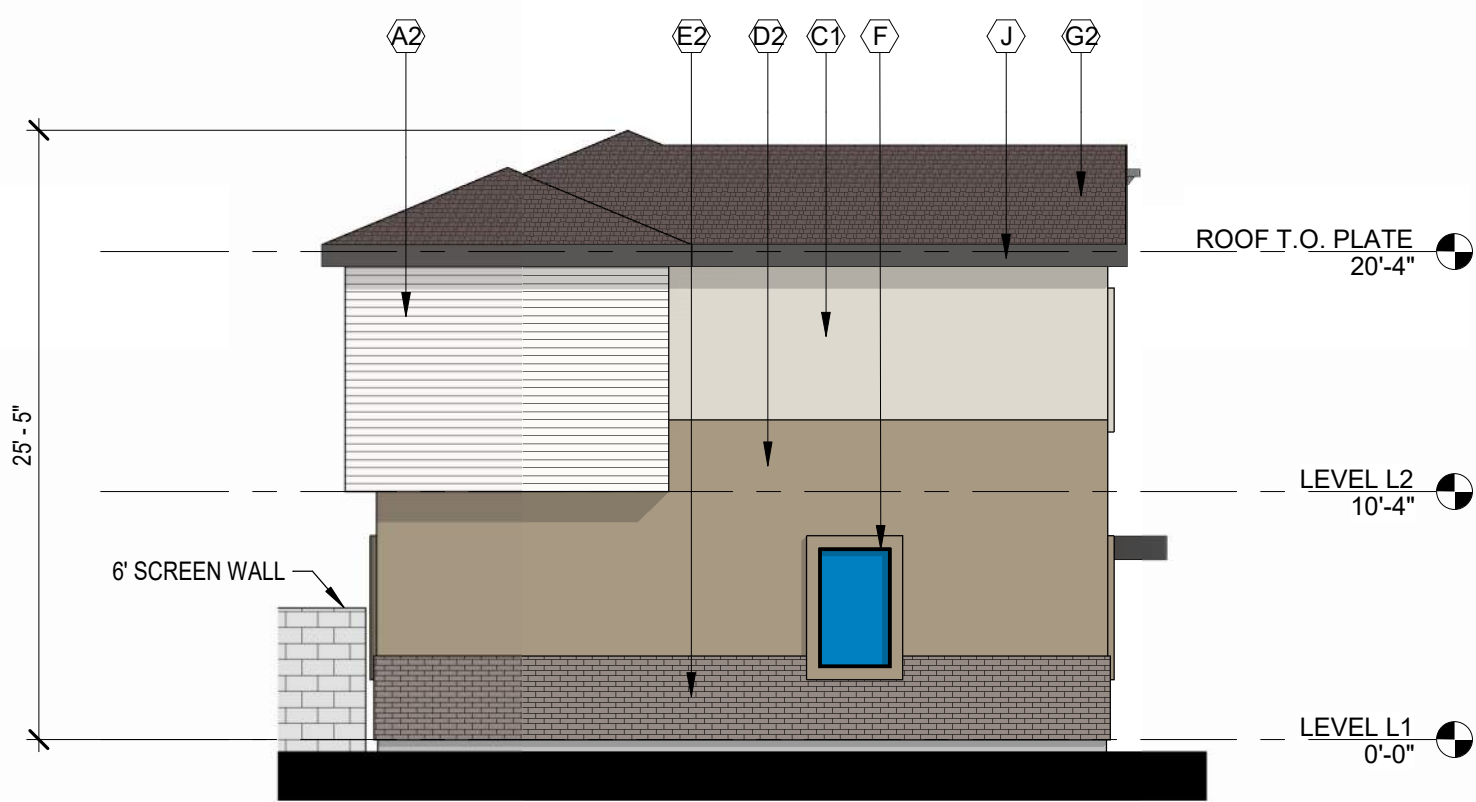

4 LEFT COLOR ELEVATION

SCALE: 1/8" = 1'-0"

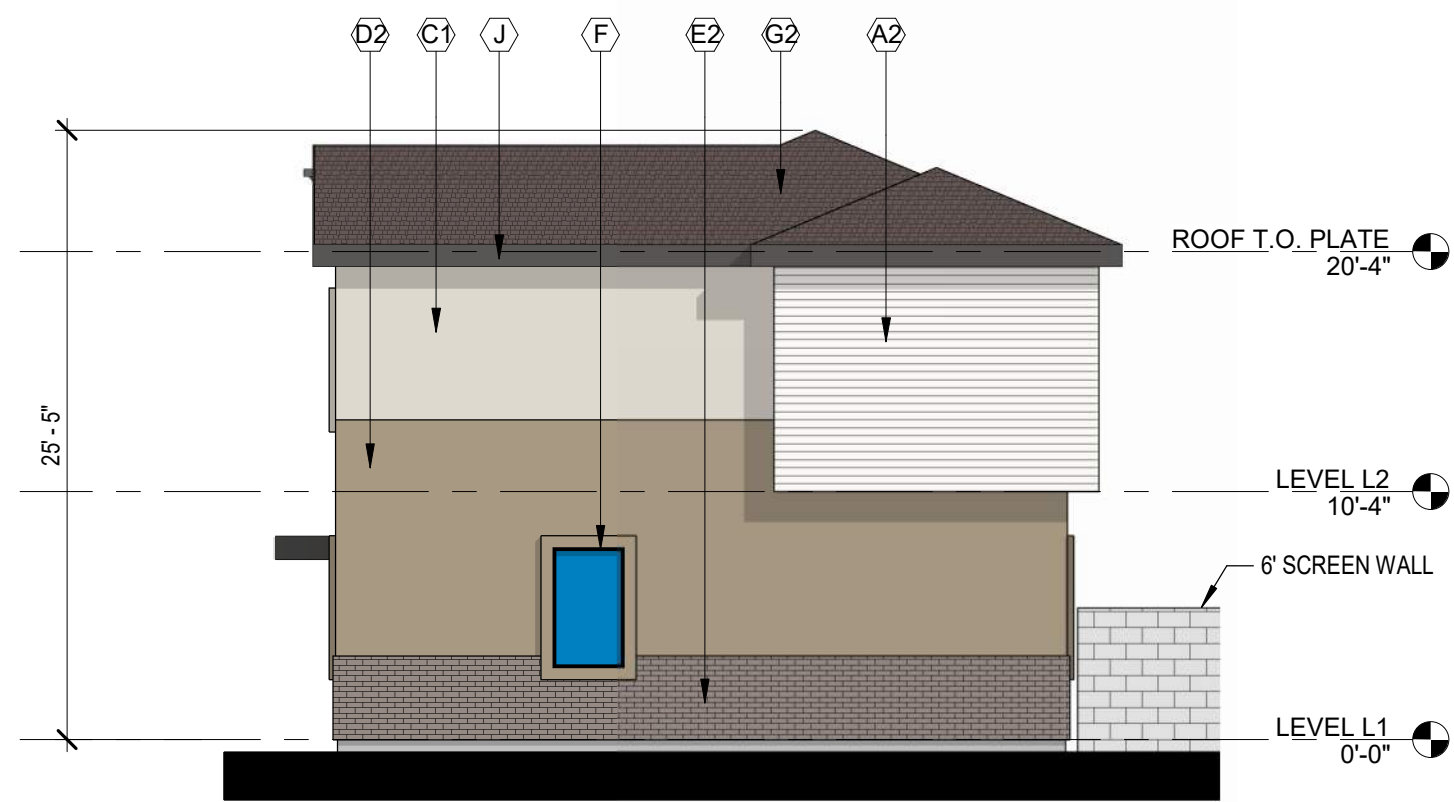

3 RIGHT COLOR ELEVATION




SCALE: 1/8" = 1'-0"

RE-ZONING SUBMITTAL

DATE: SEPTEMBER 28, 2023 ORB #: 23-206





A3.64b

BUILDING TYPE 6 COLOR SCHEME 2

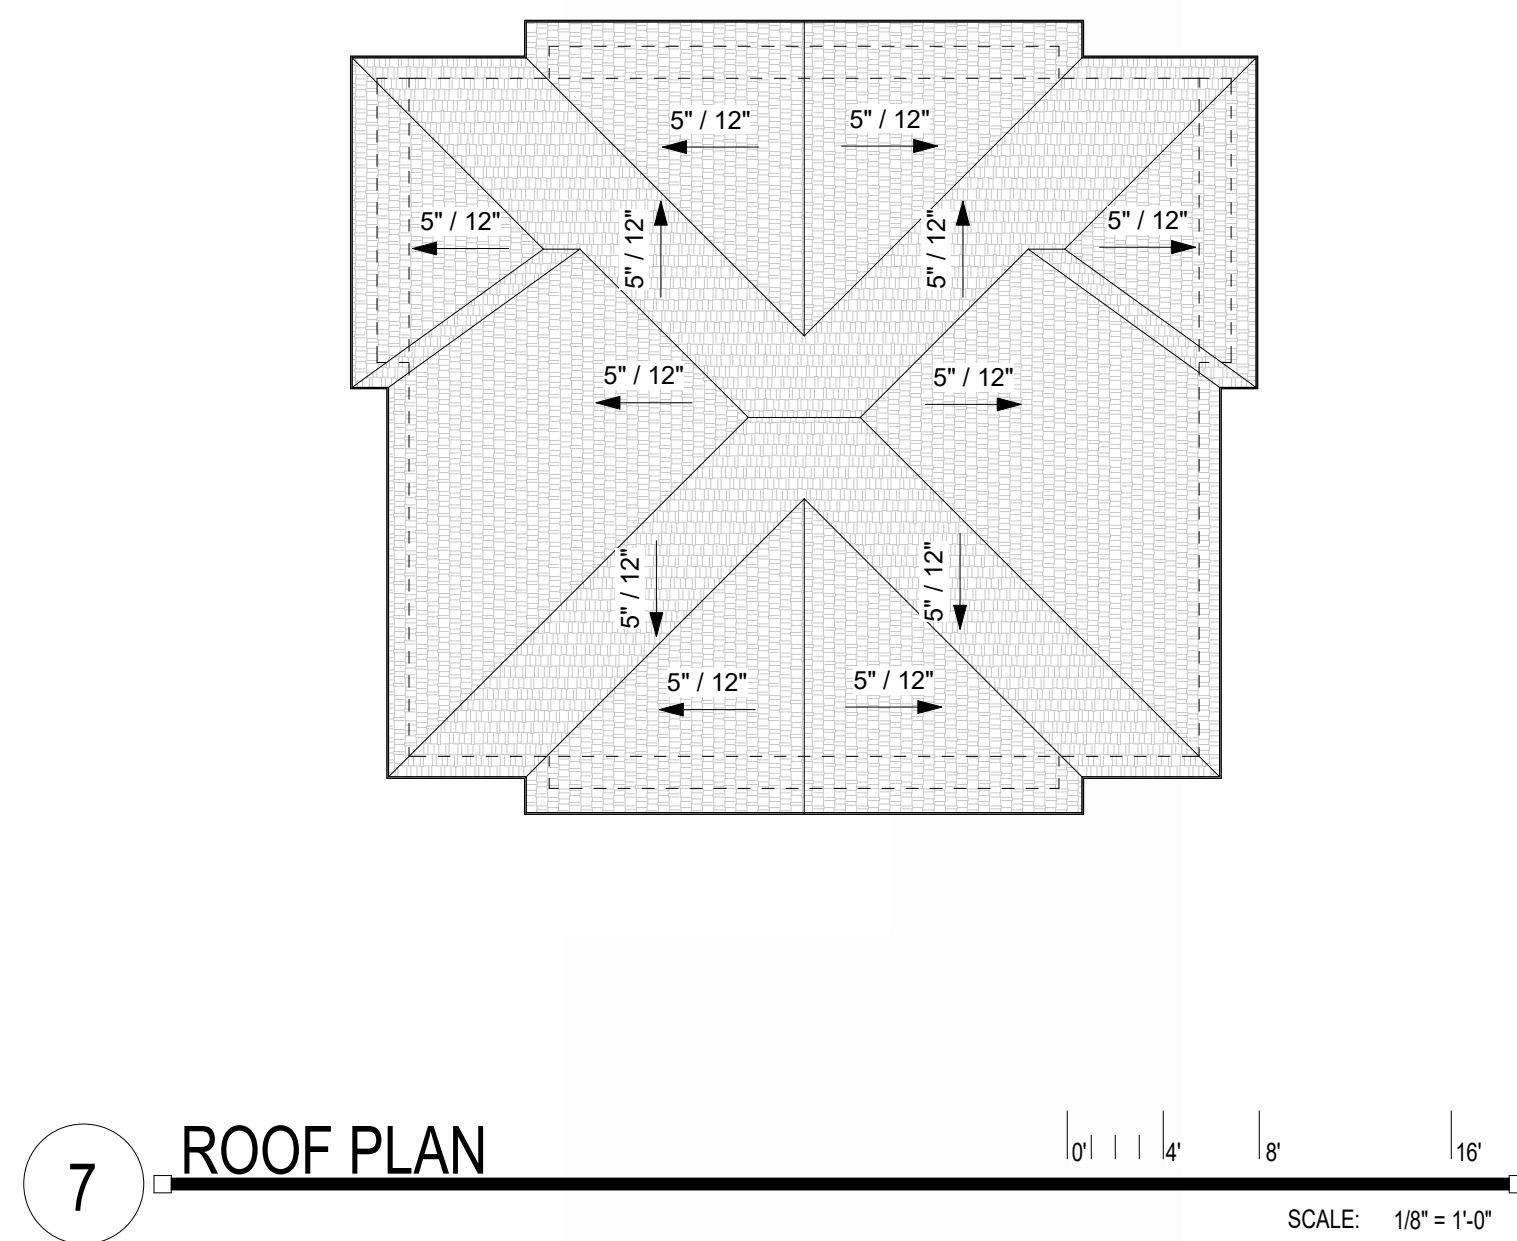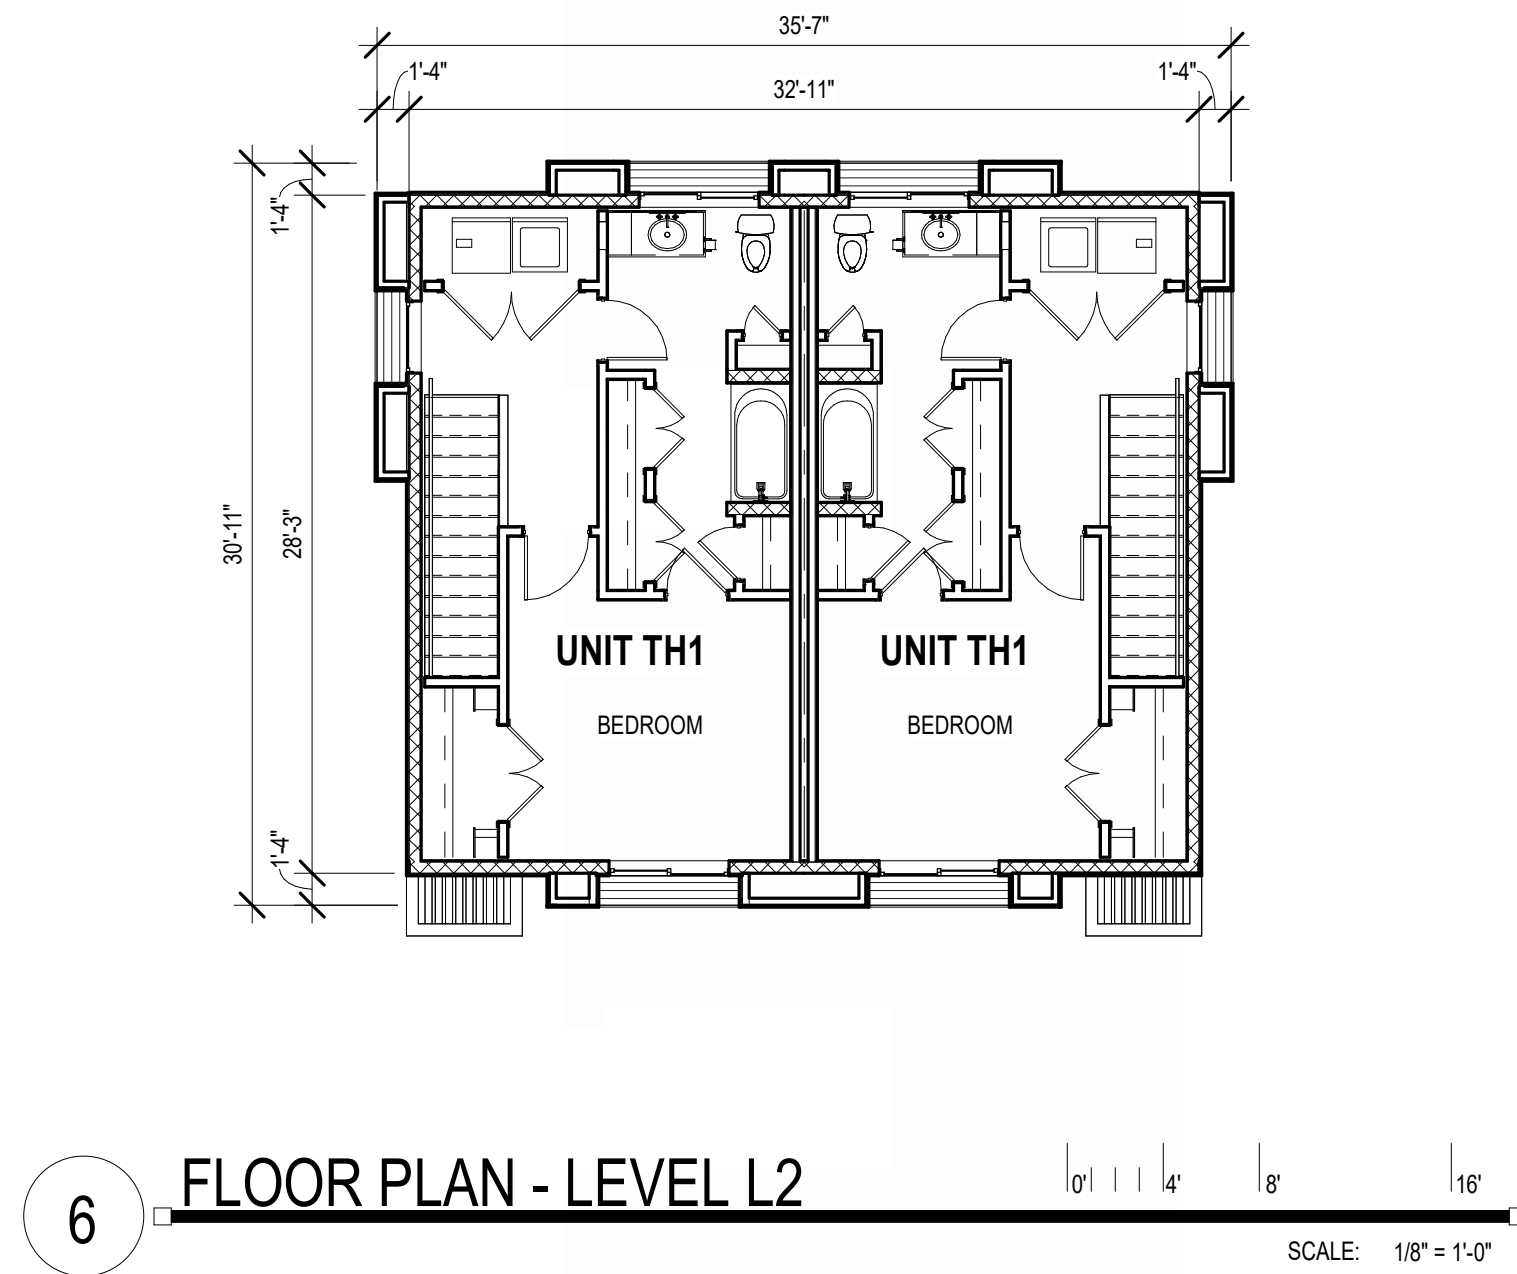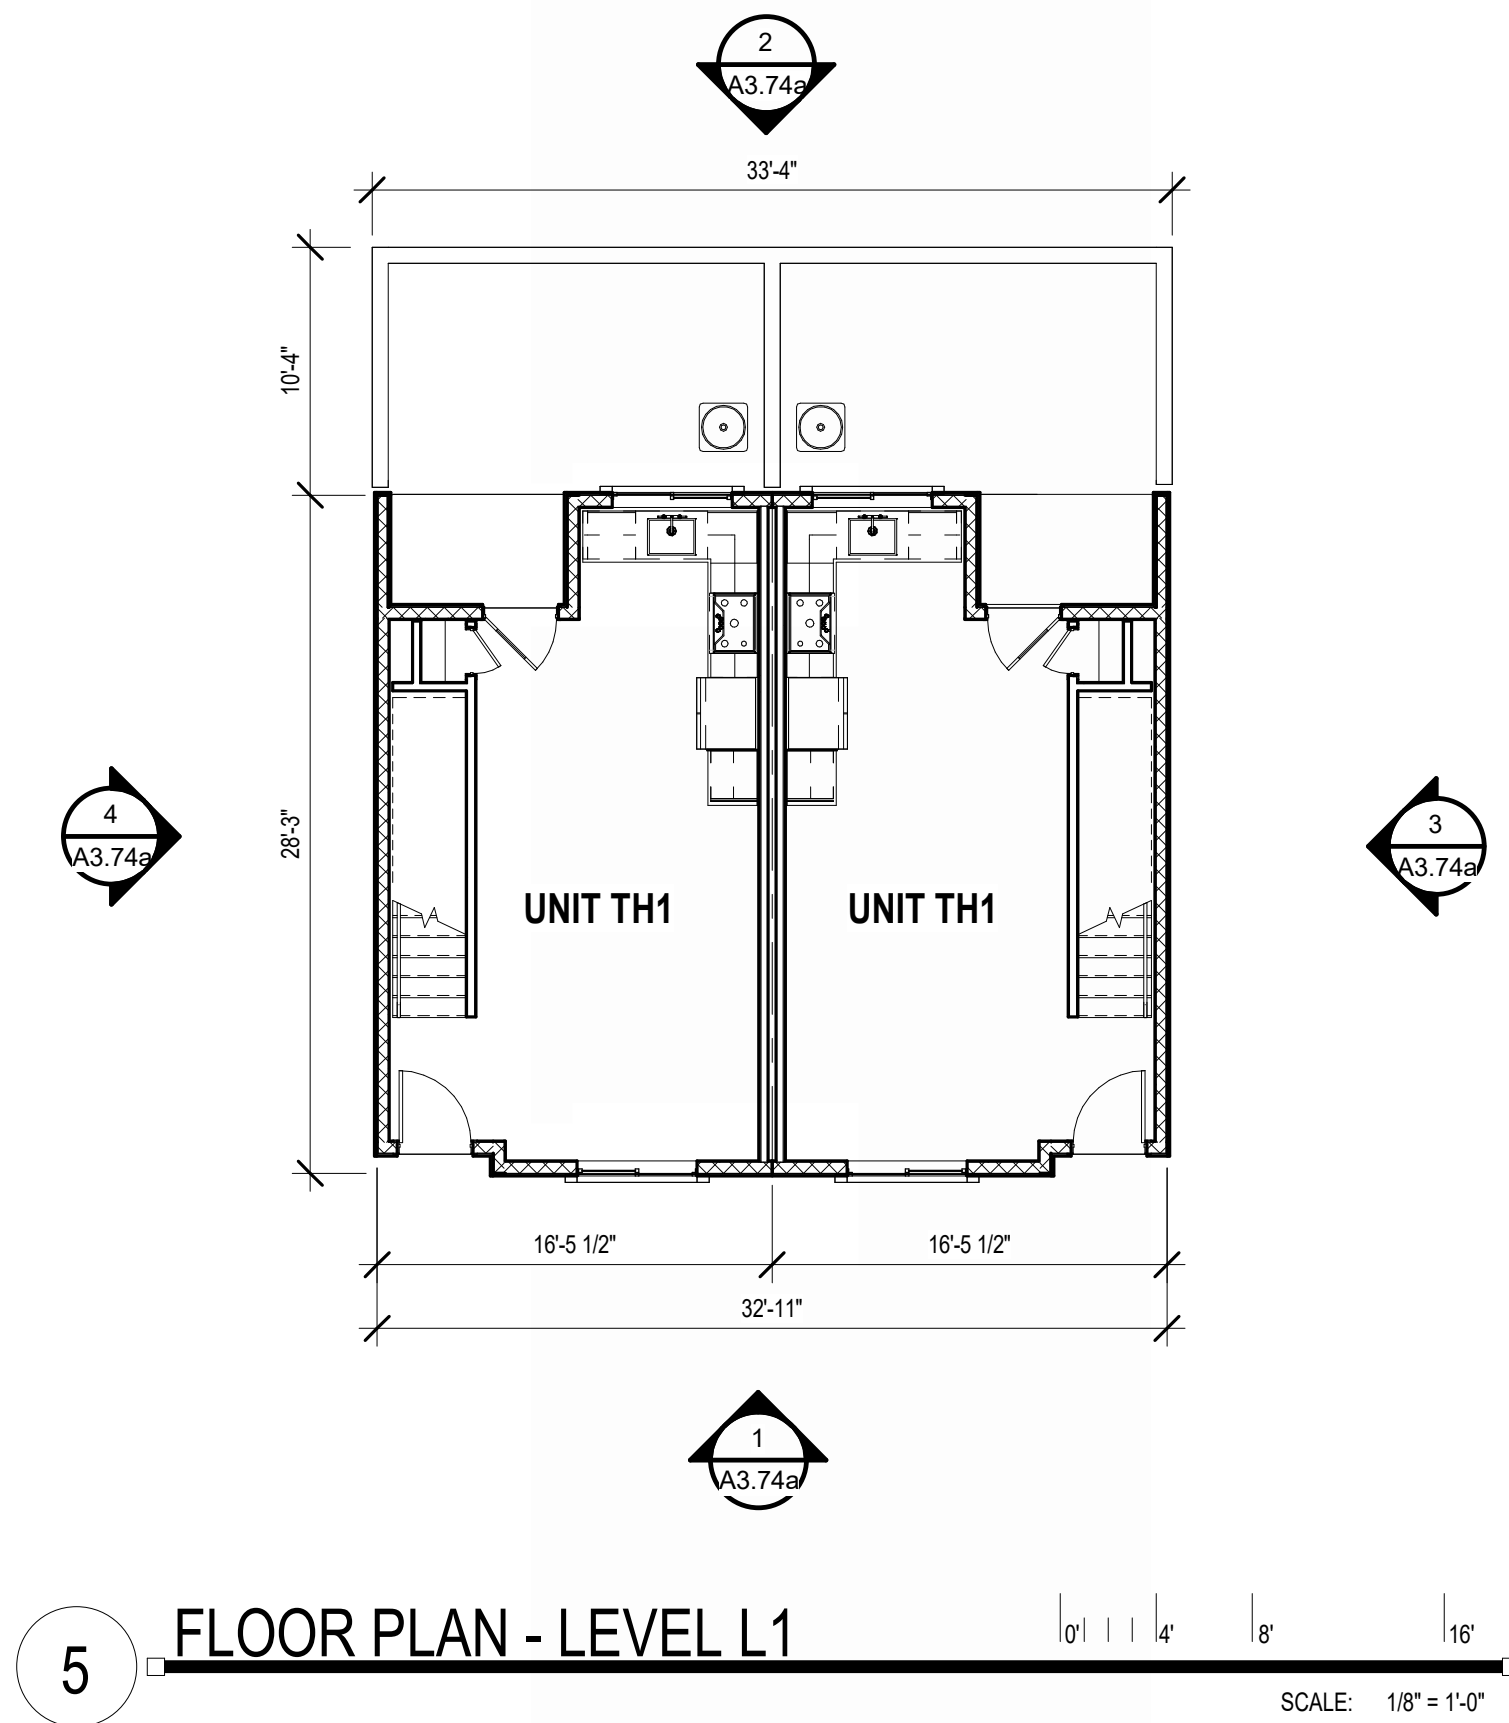

EXTERIOR FINISH SCHEDULE

A1	CEMENTITIOUS PANEL COLOR DUNN EDWARDS DET600 "DOLPHIN TALES"
A2	CEMENTITIOUS PANEL COLOR DUNN EDWARDS DEW383 "COOL DECEMBER"
C1	STUCCO FINISH DUNN EDWARDS DE6212 "CRISP MUSLIN"
D1	STUCCO FINISH DUNN EDWARDS DE6376 "LOOKING GLASS"
D2	STUCCO FINISH DUNN EDWARDS DE6215 "WOODEN PEG"
E1	CORONADO STONE BRICK VENEER COLOR "WOLF GREY"
E2	CORONADO STONE BRICK VENEER COLOR "BEAR CREEK"
F	VINYL WINDOW FRAME COLOR BLACK
G1	FLAT CONCRETE ROOF TILES "SIERRA MADRE"
G2	FLAT CONCRETE ROOF TILES "AVONDALE BLEND"
H	GARAGE DOOR TO BE PAINTED FINISH DUNN EDWARDS DE6378 "JET"
I	METAL TO BE PAINTED FINISH DUNN EDWARDS DE6378 "JET"
J	METAL FASCIA TO BE PAINTED FINISH DUNN EDWARDS DE6378 "JET"

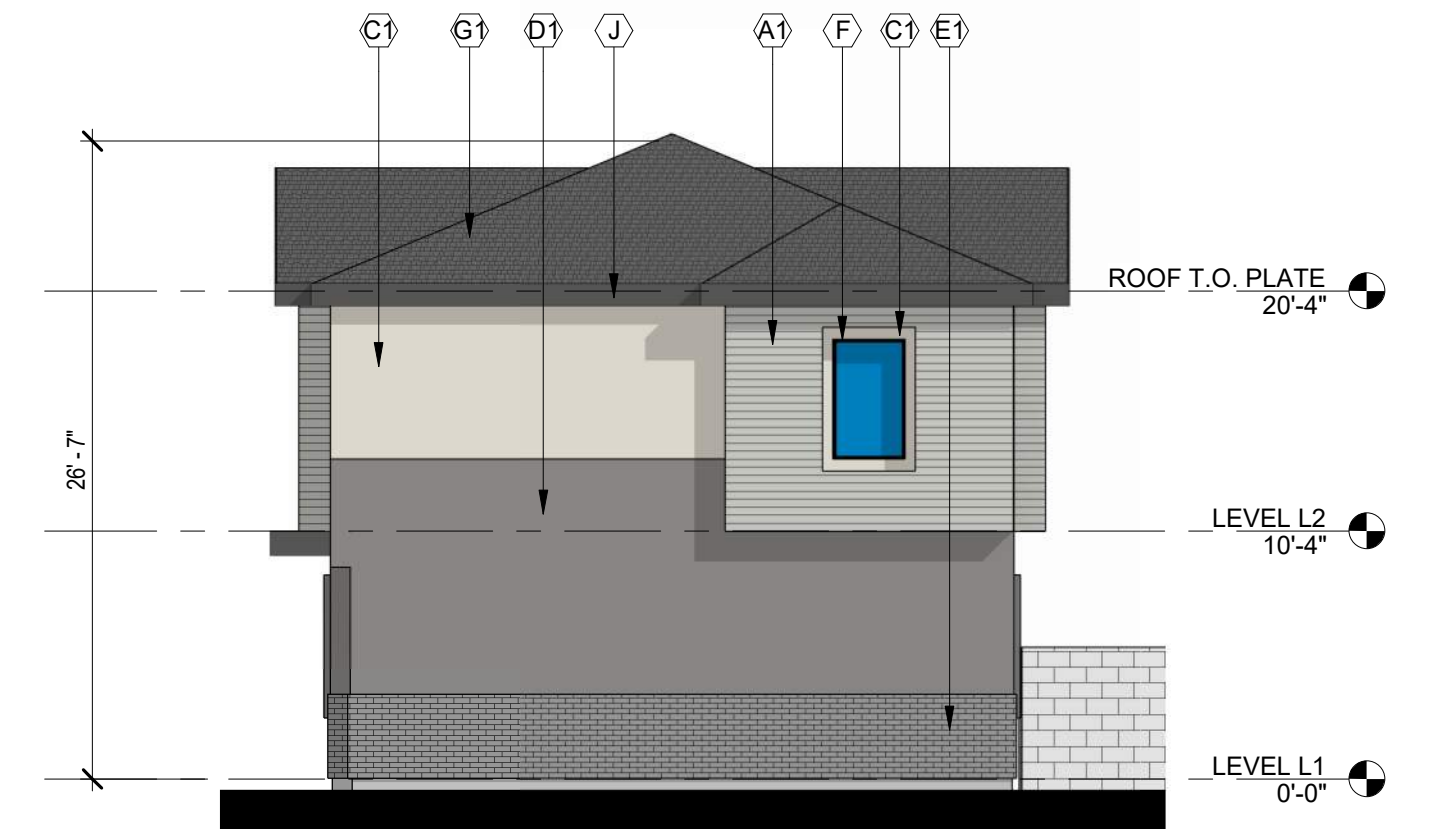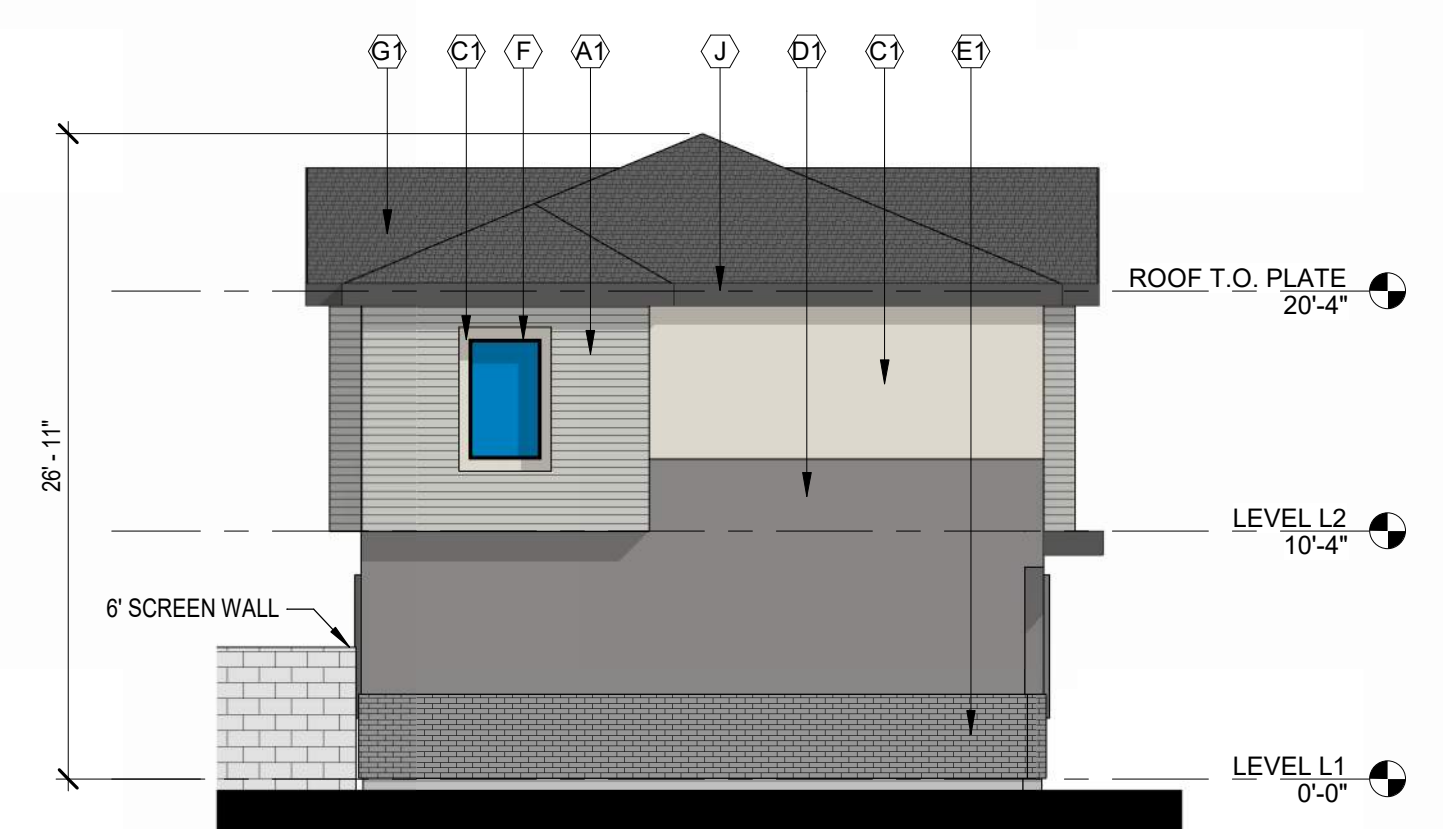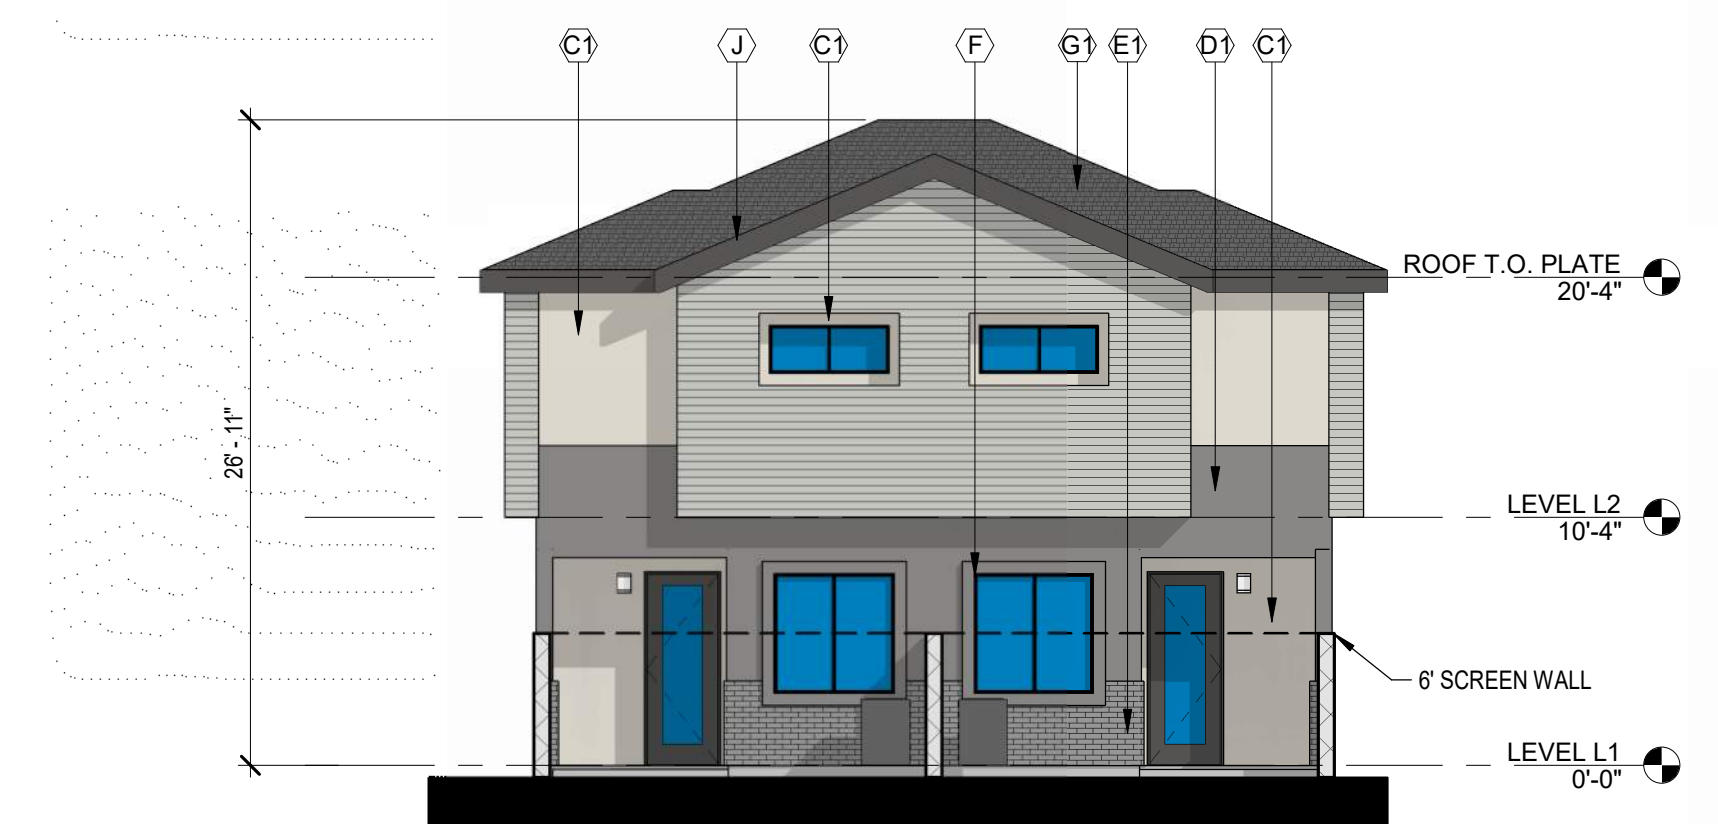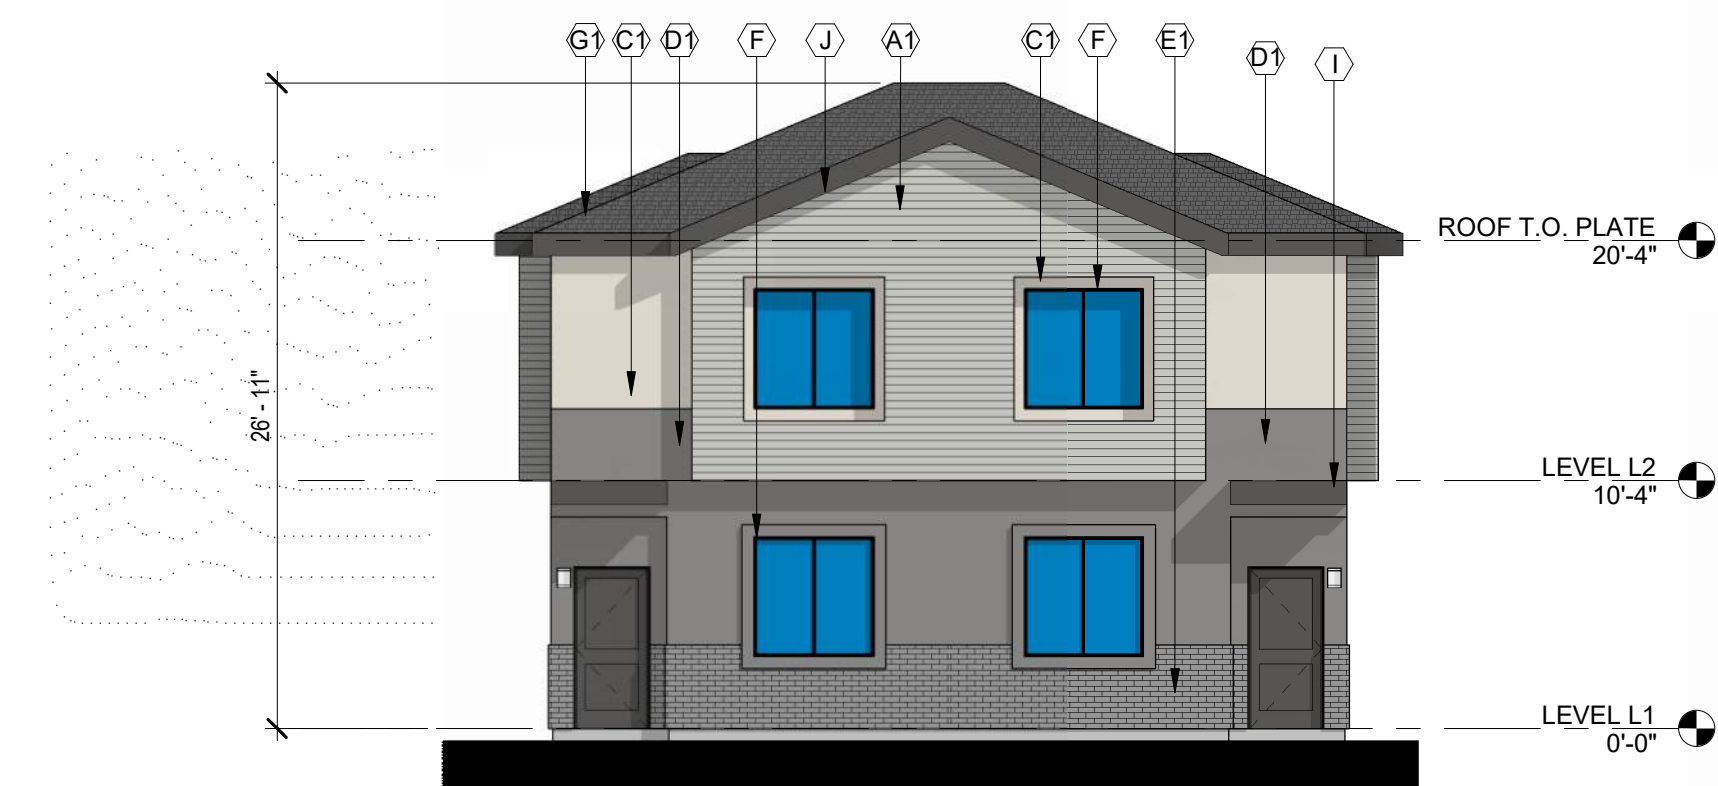


GOLDFIELD

BTR

SEC OF S. GOLDFIELD RD AND
RESORT BLVD
APACHE JUNCTION, ARIZONA 85219

Office of Rich Barber
ORB
Architecture, LLC

WorldHQ@ORBArch.com

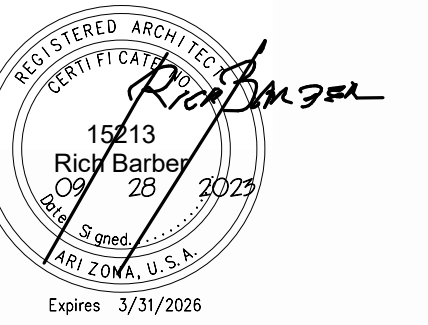

RE-ZONING SUBMITTAL

DATE: SEPTEMBER 28, 2023 ORB #: 23-206

A3.74a

BUILDING TYPE 7 COLOR SCHEME I

A1	CEMENTITIOUS PANEL COLOR DUNN EDWARDS DET600 "DOLPHIN TALES"
A2	CEMENTITIOUS PANEL COLOR DUNN EDWARDS DEW383 "COOL DECEMBER"
C1	STUCCO FINISH DUNN EDWARDS DE6212 "CRISP MUSLIN"
D1	STUCCO FINISH DUNN EDWARDS DE6376 "LOOKING GLASS"
D2	STUCCO FINISH DUNN EDWARDS DE6215 "WOODEN PEG"
E1	CORONADO STONE BRICK VENEER COLOR "WOLF GREY"
E2	CORONADO STONE BRICK VENEER COLOR "BEAR CREEK"
F	VINYL WINDOW FRAME COLOR BLACK
F1	FLAT CONCRETE ROOF TILES "SIERRA MADRE"
G2	FLAT CONCRETE ROOF TILES "AVONDALE BLEND"
H	GARAGE DOOR TO BE PAINTED FINISH DUNN EDWARDS DE6378 "JET"
I	METAL TO BE PAINTED FINISH DUNN EDWARDS DE6378 "JET"
J	METAL FASCIA TO BE PAINTED FINISH DUNN EDWARDS DE6378 "JET"




WorldHQ@ORBArch.com




A3.74b


BUILDING TYPE 7 COLOR SCHEME 2

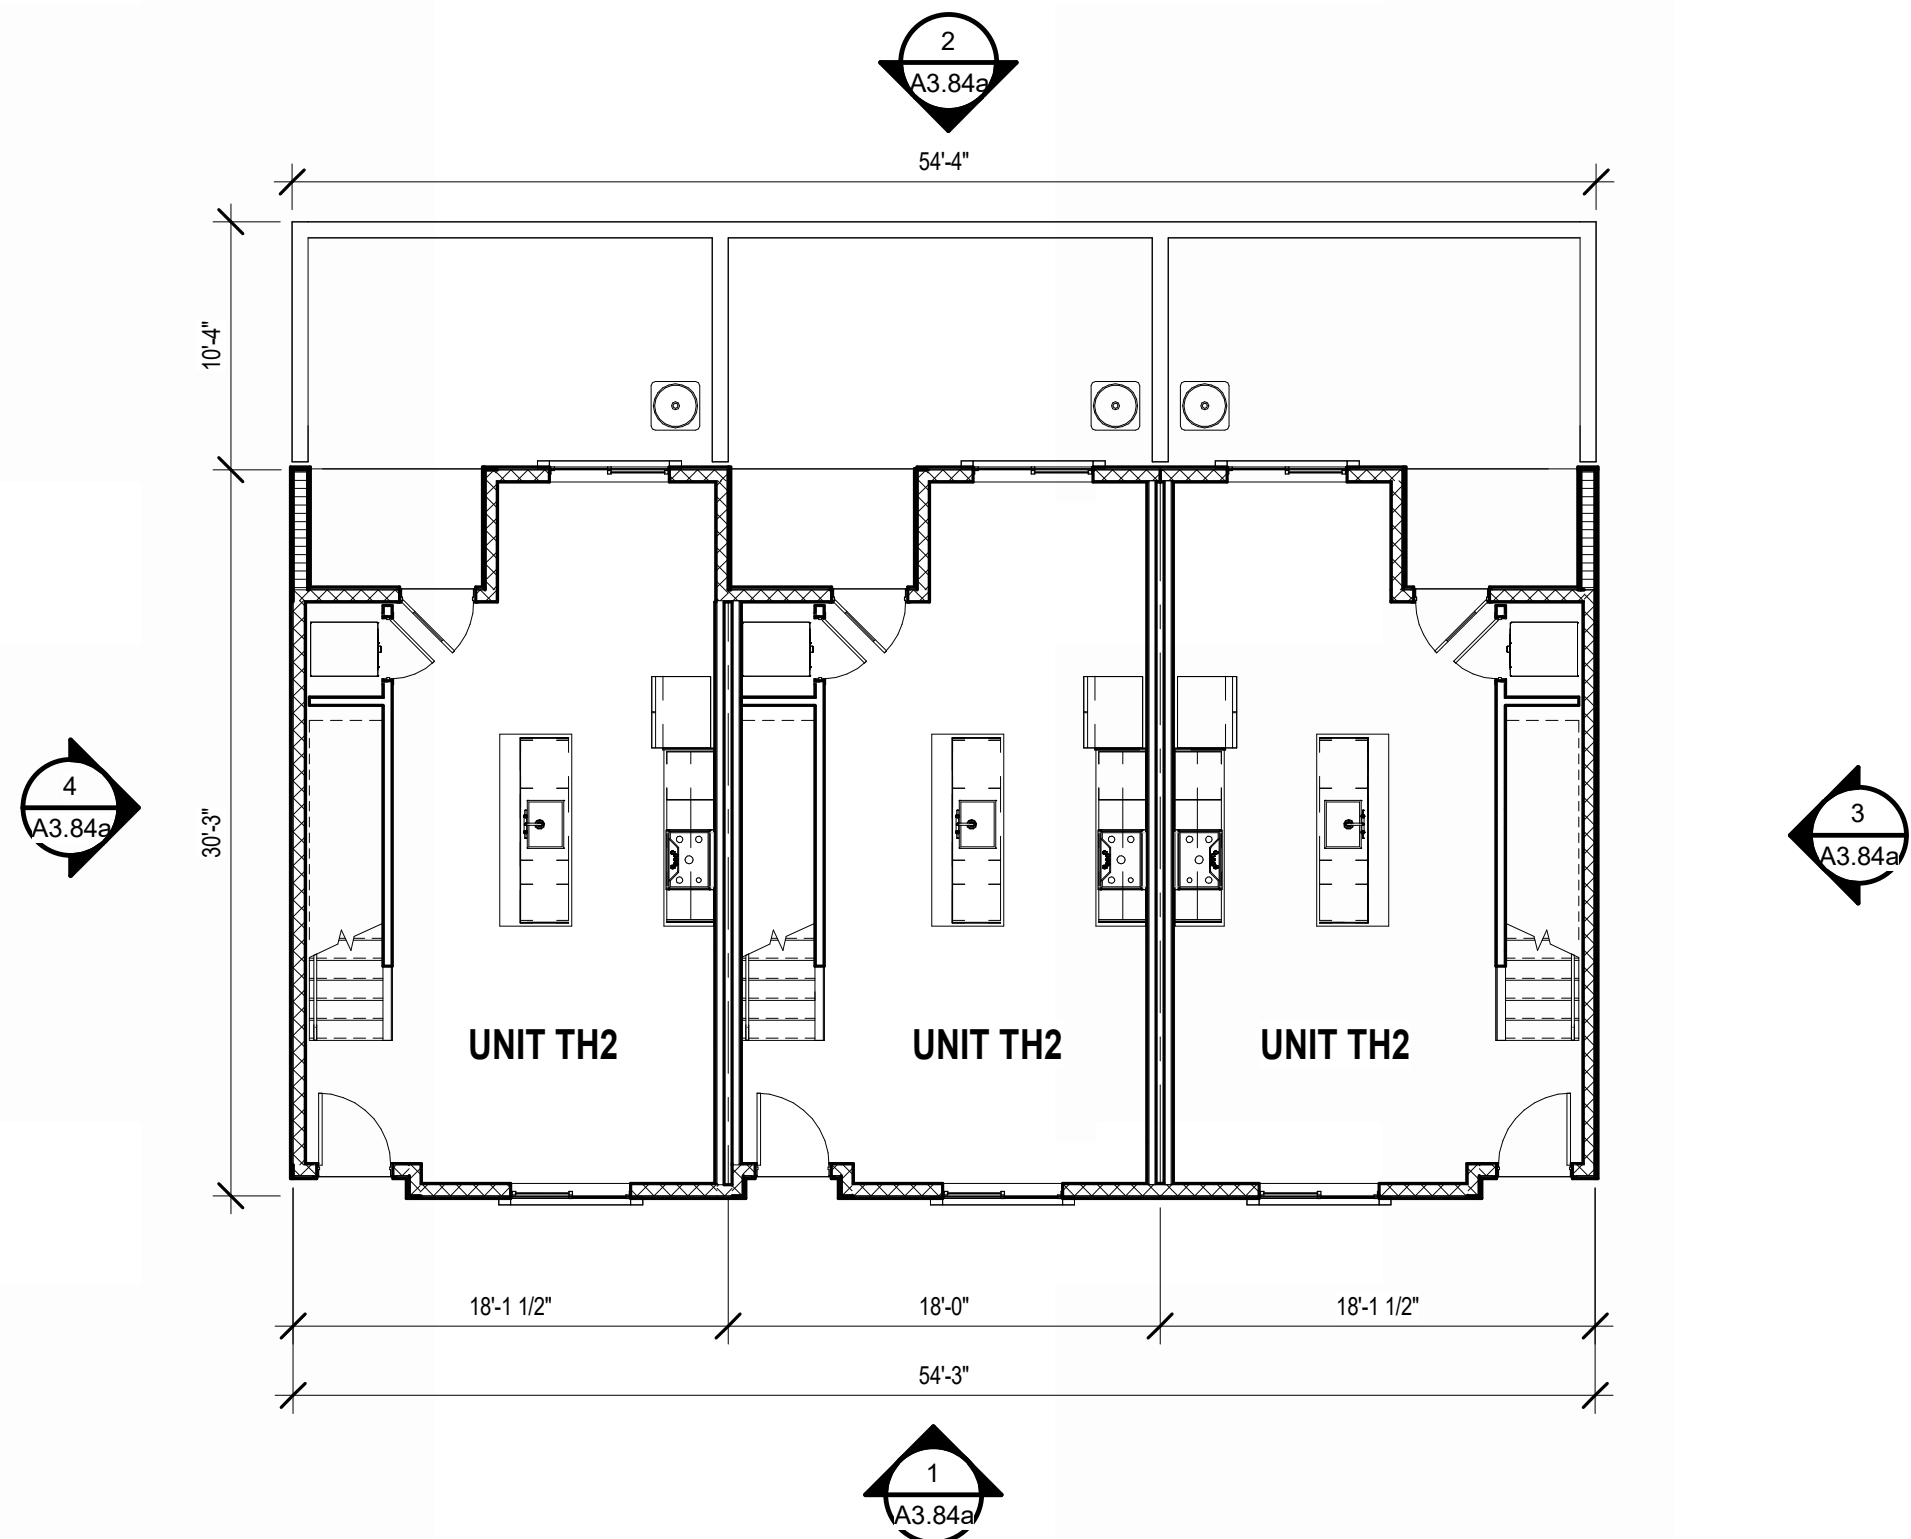

5 FLOOR PLAN - LEVEL L1
SCALE: 1/8" = 1'-0"

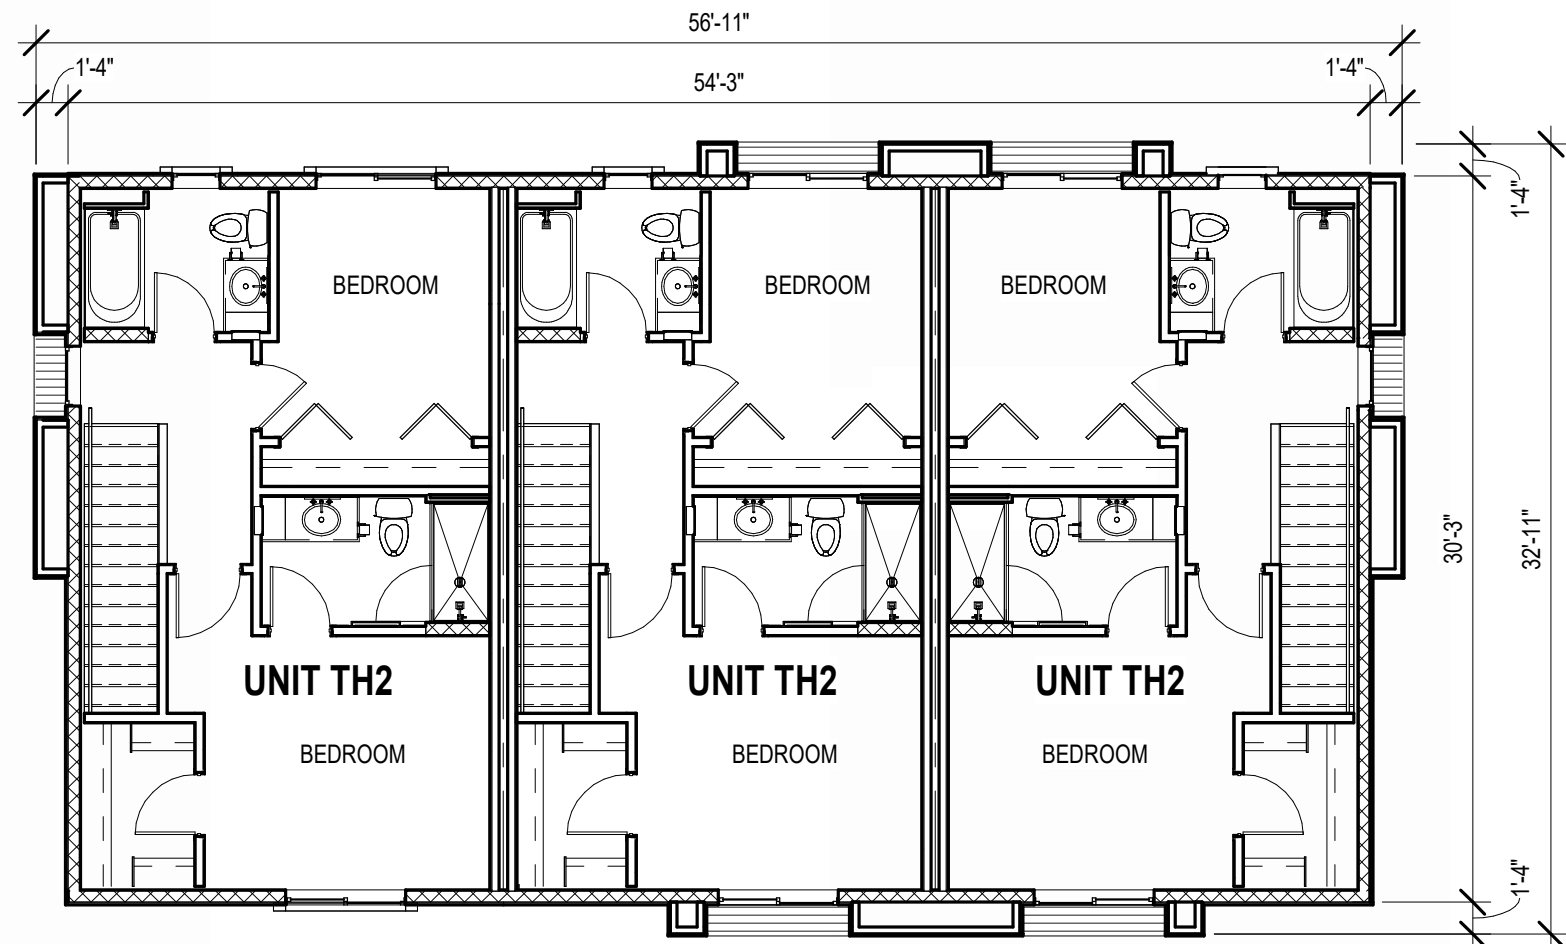


6 FLOOR PLAN - LEVEL L2
SCALE: 1/8" = 1'-0"

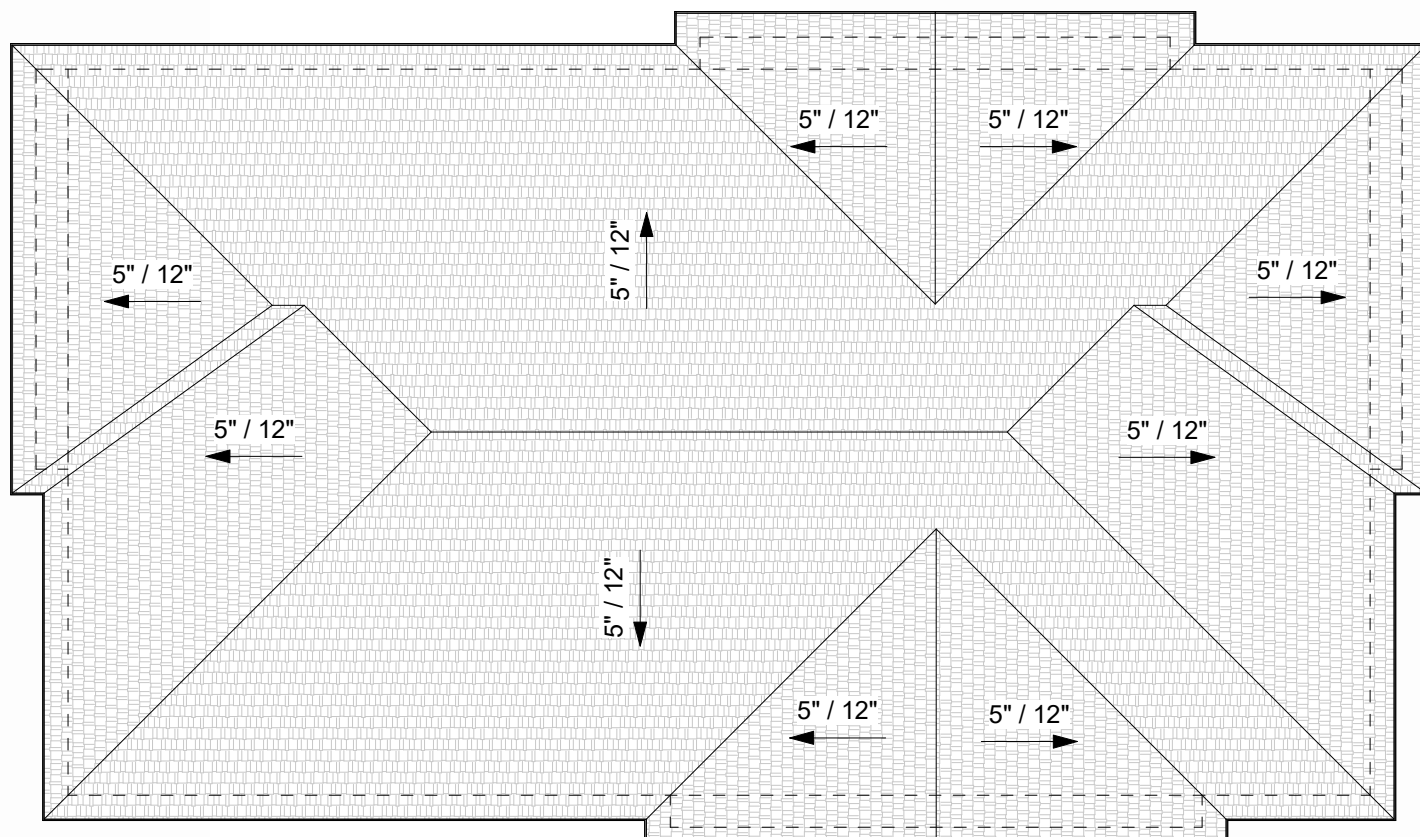

7 BLDG TYPE 8 ROOF PLAN
SCALE: 1/8" = 1'-0"

EXTERIOR FINISH SCHEDULE


A1	CEMENTITIOUS PANEL COLOR DUNN EDWARDS DET600 "DOLPHIN TALES"
A2	CEMENTITIOUS PANEL COLOR DUNN EDWARDS DEW383 "COOL DECEMBER"
C1	STUCCO FINISH DUNN EDWARDS DE6212 "CRISP MUSLIN"
D1	STUCCO FINISH DUNN EDWARDS DE6376 "LOOKING GLASS"
D2	STUCCO FINISH DUNN EDWARDS DE6215 "WOODEN PEG"
E1	CORONADO STONE BRICK VENEER COLOR "WOLF GREY"
E2	CORONADO STONE BRICK VENEER COLOR "BEAR CREEK"
F	VINYL WINDOW FRAME COLOR BLACK
G1	FLAT CONCRETE ROOF TILES "SIERRA MADRE"
G2	FLAT CONCRETE ROOF TILES "AVONDALE BLEND"
H	GARAGE DOOR TO BE PAINTED FINISH DUNN EDWARDS DE6378 "JET"
I	METAL TO BE PAINTED FINISH DUNN EDWARDS DE6378 "JET"
J	METAL FASCIA TO BE PAINTED FINISH DUNN EDWARDS DE6378 "JET"

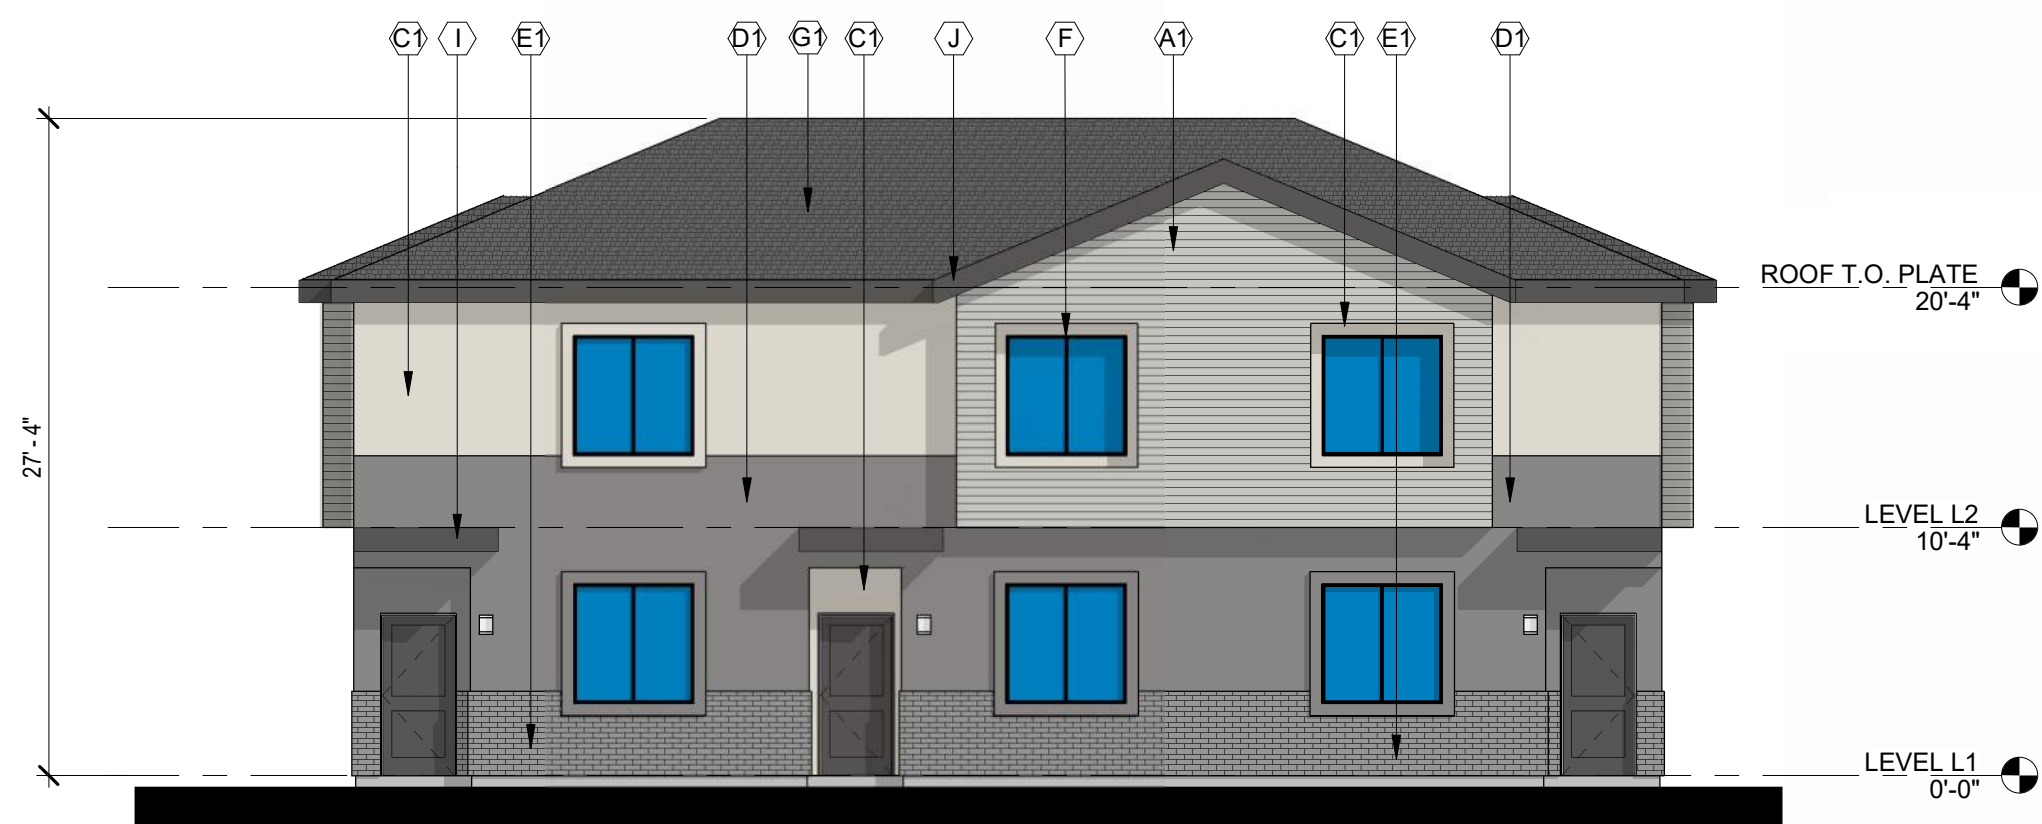


1 FRONT COLOR ELEVATION
SCALE: 1/8" = 1'-0"



2 REAR COLOR ELEVATION
SCALE: 1/8" = 1'-0"

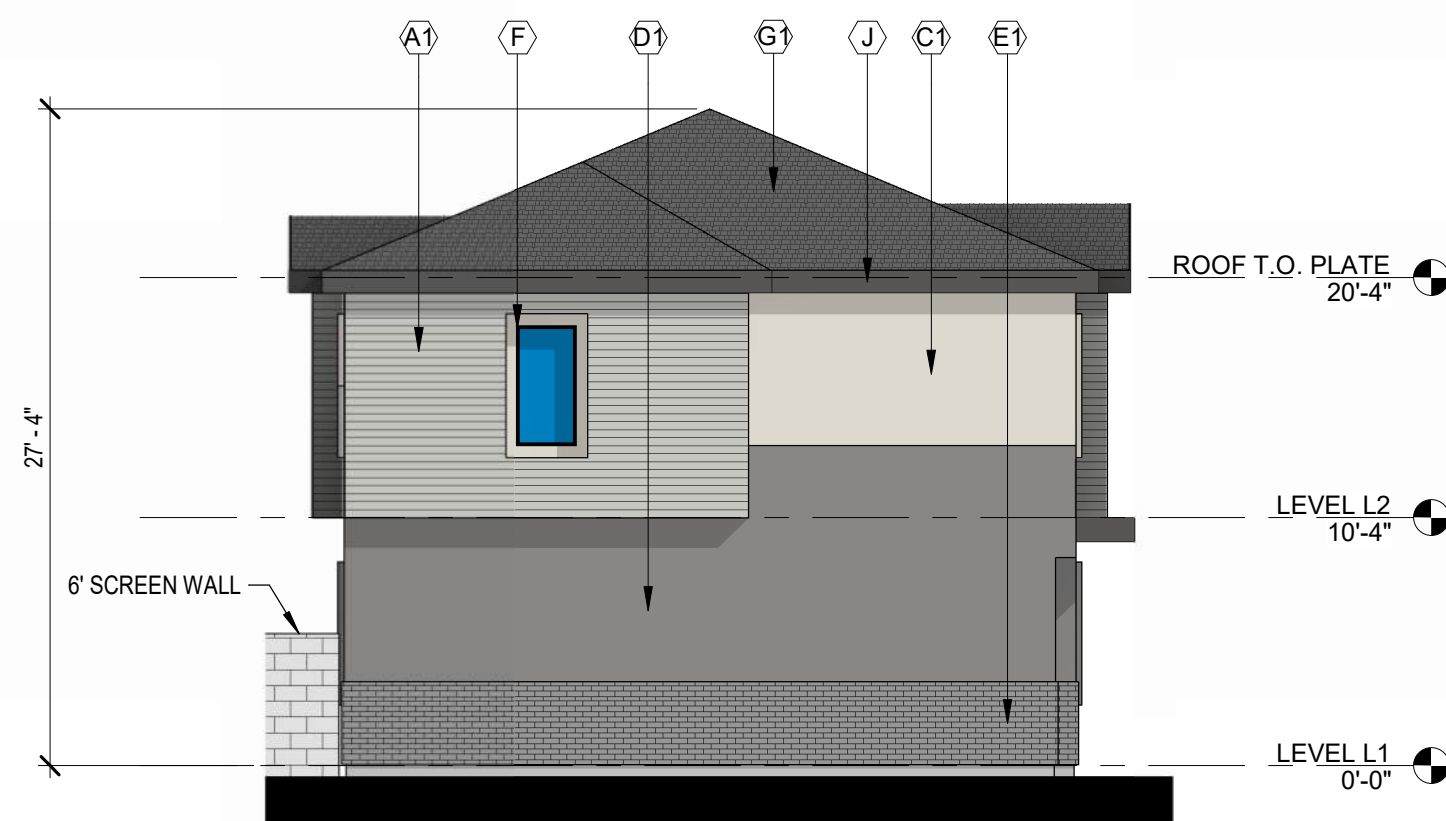

4 LEFT COLOR ELEVATION
SCALE: 1/8" = 1'-0"

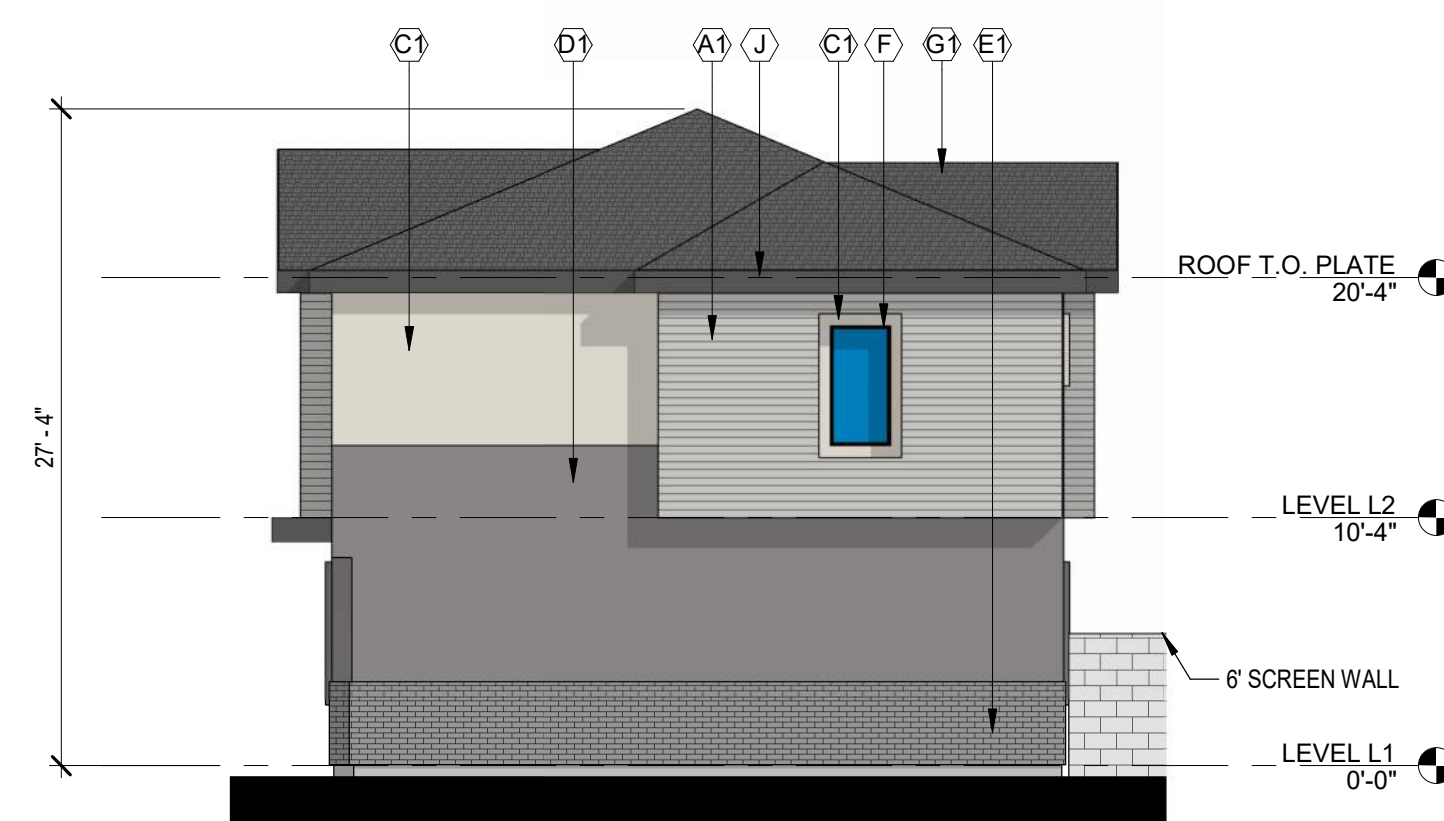

3 RIGHT COLOR ELEVATION
SCALE: 1/8" = 1'-0"


GOLDFIELD

BTR

SEC OF S. GOLDFIELD RD AND
RESORT BLVD
APACHE JUNCTION, ARIZONA 85219



WorldHQ@ORBArch.com

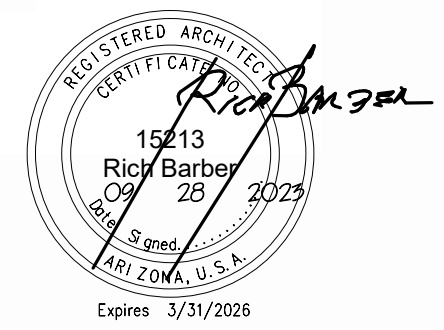

RE-ZONING SUBMITTAL

DATE: SEPTEMBER 28, 2023 ORB #: 23-206

A3.84a

BUILDING TYPE 8 COLOR SCHEME 1

A1	CEMENTITIOUS PANEL COLOR DUNN EDWARDS DET600 "DOLPHIN TALES"
A2	CEMENTITIOUS PANEL COLOR DUNN EDWARDS DEW383 "COOL DECEMBER"
C1	STUCCO FINISH DUNN EDWARDS DE6212 "CRISP MUSLIN"
D1	STUCCO FINISH DUNN EDWARDS DE6376 "LOOKING GLASS"
D2	STUCCO FINISH DUNN EDWARDS DE6215 "WOODEN PEG"
E1	CORONADO STONE BRICK VENEER COLOR "WOLF GREY"
E2	CORONADO STONE BRICK VENEER COLOR "BEAR CREEK"
F	VINYL WINDOW FRAME COLOR BLACK
G1	FLAT CONCRETE ROOF TILES "SIERRA MADRE"
G2	FLAT CONCRETE ROOF TILES "AVONDALE BLEND"
H	GARAGE DOOR TO BE PAINTED FINISH DUNN EDWARDS DE6378 "JET"
I	METAL TO BE PAINTED FINISH DUNN EDWARDS DE6378 "JET"
J	METAL FASCIA TO BE PAINTED FINISH DUNN EDWARDS DE6378 "JET"

15213
Rick Barber
09 28 2023
Expire 3/31/2026



A3.84b

BUILDING TYPE 8 COLOR SCHEME 2