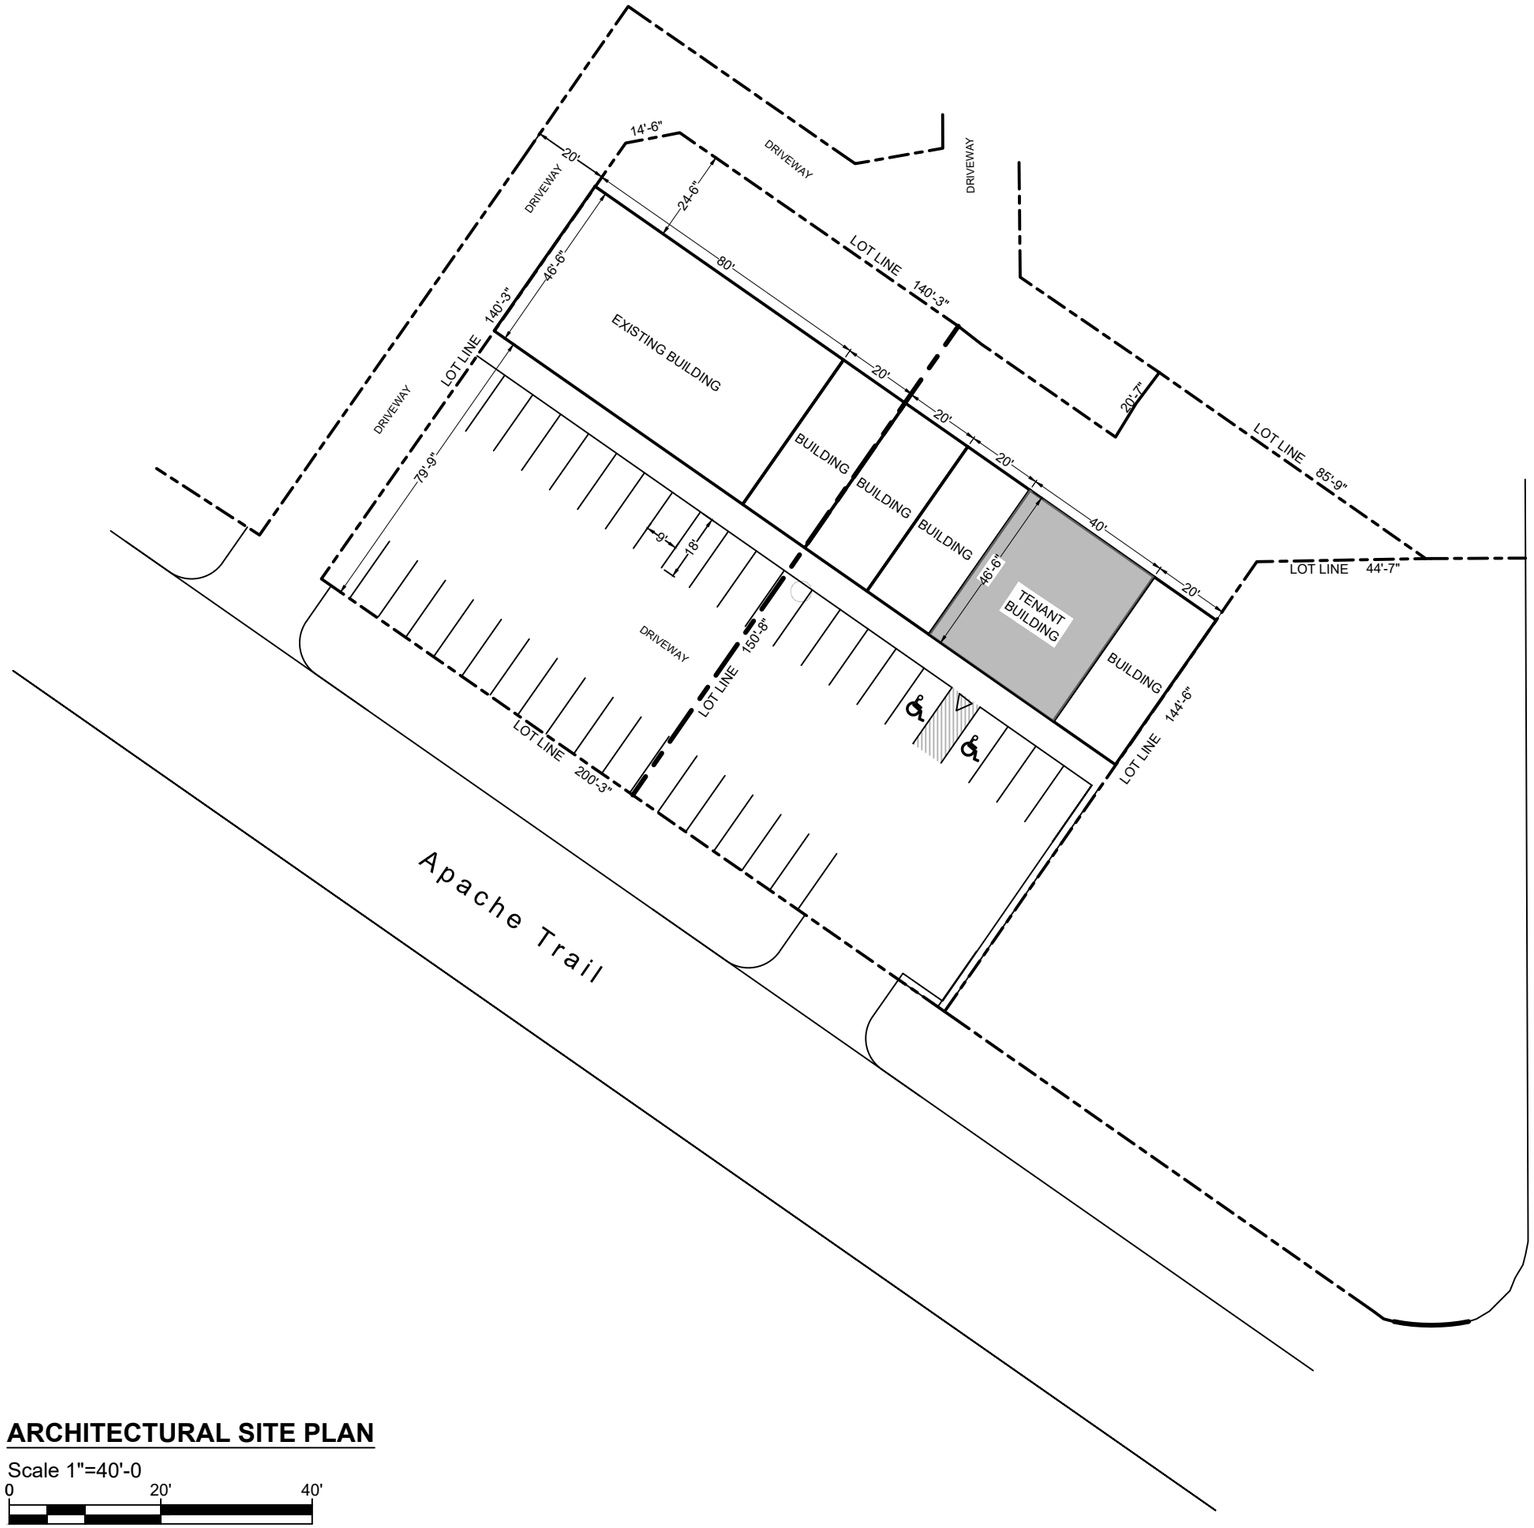

ARCHITECTURAL SITE PLAN

Scale 1"=40'-0

0 20' 40'

Vicinity Map
NTS

Property Detail:

Address: 100 W Apache Trail, Apache Junction, AZ 85120
APN: 101-23-004F1
Zoning District: B-3
Flood Zone: Zone X - 0.2% Annual Chance Flood Hazard
Subdivision: Parkway Plaza (amd no 1)

Property Description:
PARKWAY PLAZA LOT 3 & THAT POR OF LT 4 BEG AT SW COR OF LOT 4; TH N-35 DEG E-170' TH S-54 DEG E-86.92' TH W-45.09' TH N-35 DEG E-5.88' TH S-35 DEG W-150' TH N-54 DEG W-50' TO POB SEC 20-1N-8E .38 AC

Legend:

Lot Line:
Building:

SITE PLAN

Project: Site Plan for Tenant
100 W Apache Trail, Apache Junction, AZ 85120, USA

Address: 100 W Apache Trail, Apache Junction, AZ 85120
APN: 101-23-004F1

siteplan Architects
SitePlanArchitects.com
SitePlanArchitects@gmail.com

Issued For:	
Drawn by:	
Date:	27-Feb-25
Revision:	
Sheet	1
SIZE	17 X 11